

TREE SCHEDULE :				
TREE	TYPE	GTH #	SPD @ TT	TT
		DIA	RAD	LEVEL
T1	SU	0.30	5.00	17.00
T2	SU	0.40	2.00	-
T3	MAPLE	0.30	15.61	-
T4	SU	0.40	3.00	12.73
T5	FIR	0.70	4.00	-
T6	FIR	0.80	1.00	-
T7	FIR	0.10	1.00	-
T8	FIR	0.40	2.00	-
T9	FIR	0.30	8.00	-
T10	FIR	0.20	2.00	-
T11	FIR	0.30	8.00	-
T12	FIR	0.30	2.00	-
T13	FIR	0.30	4.00	14.55
T14	FIR	0.20	2.00	-
T15	FIR	0.20	2.00	-
T16	FIR	0.20	2.00	-
T17	FIR	0.20	2.00	-
T18	FIR	0.20	4.00	-
T19	FIR	0.40	4.00	-
T20	FIR	0.30	3.00	-
T21	FIR	0.30	3.00	-

TREE SCHEDULE :				
TREE	TYPE	GTH #	SPD @ TT	TT
		DIA	RAD	LEVEL
T43	PINE	0.40	5.00	-
T44	PINE	0.40	5.00	-
T45	PINE	0.40	5.00	-
T46	PINE	0.40	5.00	-
T47	PINE	0.50	6.00	27.04
T48	PINE	0.30	4.00	-
T49	PINE	0.30	6.00	-
T50	PINE	0.30	4.00	-
T51	PINE	0.30	7.00	-
T52	PINE	0.30	4.00	-
T53	PINE	0.40	5.00	-
T54	PINE	0.40	5.00	-
T55	PINE	0.40	5.00	-
T56	PINE	0.50	7.00	-
T57	SU	0.40	4.00	-
T58	SU	0.20	3.00	-
T59	POPLAR	0.60	3.00	-
T60	SU	0.40	1.00	-
T61	POPLAR	0.60	3.00	-
T62	POPLAR	0.60	3.00	-
T63	POPLAR	0.50	3.00	-

TREE SCHEDULE :				
TREE	TYPE	GTH #	SPD @ TT	TT
		DIA	RAD	LEVEL
T85	SU	0.30	3.00	-
T86	POPLAR	0.50	3.00	-
T87	SU	0.40	2.00	-
T88	SU	0.30	4.00	-
T89	POPLAR	0.60	3.00	-
T90	SU	0.50	5.00	-
T91	POPLAR	0.60	3.00	-
T92	SU	0.30	4.00	-
T93	POPLAR	0.60	3.00	-
T94	POPLAR	0.60	3.00	-
T95	SU	0.40	2.00	-
T96	POPLAR	0.50	3.00	-
T97	POPLAR	0.70	3.00	-
T98	SU	0.40	4.00	-
T99	SU	0.50	5.00	-
T100	SU	0.60	1.00	-
T101	POPLAR	0.50	3.00	-
T102	SU	0.60	4.00	-
T103	POPLAR	0.60	3.00	-
T104	SU	0.60	3.00	-
T105	SU	0.20	2.00	-

TREE SCHEDULE :				
TREE	TYPE	GTH #	SPD @ TT	TT
		DIA	RAD	LEVEL
T127	POPLAR	0.30	3.00	-
T128	POPLAR	0.30	3.00	-
T129	POPLAR	0.40	3.00	-
T130	SU	0.80	2.00	-
T131	SU	0.50	2.00	-
T132	SU	0.80	2.00	-
T133	SU	0.20	2.00	-
T134	SU	0.30	2.00	-
T135	SU	0.20	2.00	-
T136	SU	0.20	2.00	-
T137	SU	0.20	3.00	-
T138	SU	0.40	3.00	-
T139	SU	0.20	2.00	-
T140	SU	0.40	2.00	-
T141	SU	0.20	2.00	-
T142	SU	0.50	2.00	-
T143	SU	0.10	2.00	-
T144	SU	0.50	5.00	-
T145	SU	0.30	3.00	-
T146	SU	0.50	5.00	-
T147	SU	0.40	3.00	-

TREE SCHEDULE :				
TREE	TYPE	GTH #	SPD @ TT	TT
		DIA	RAD	LEVEL
T169	SU	0.30	4.00	-
T170	SU	0.70	2.00	-
T171	SU	0.50	5.00	-
T172	SU	0.50	5.00	-
T173	SU	0.30	3.00	-
T174	SU	0.40	3.00	-
T175	SU	0.80	2.00	-
T176	DMK	0.60	6.00	19.16
T177	DMK	0.80	3.00	-
T178	SU	0.20	3.00	-
T179	SU	0.30	2.00	-
T180	SU	0.80	3.00	-
T181	SU	0.20	3.00	-
T182	SU	0.20	3.00	-
T183	SU	0.20	3.00	-
T184	SU	0.40	4.00	-
T185	SU	0.20	3.00	-
T186	SU	0.20	3.00	-
T187	SU	0.20	3.00	-
T188	SU	0.30	4.00	-
T189	SU	0.50	3.00	-

TREE SCHEDULE :				
TREE	TYPE	GTH #	SPD @ TT	TT
		DIA	RAD	LEVEL
T211	SU	0.40	3.00	-
T212	SU	0.40	3.00	-
T213	SU	0.40	3.00	-
T214	SU	0.40	3.00	-
T215	SU	0.20	1.00	-
T216	SU	0.80	8.00	-
T217	SU	0.20	2.00	-
T218	SU	0.10	2.00	-
T219	SU	0.30	2.00	-
T220	SU	0.10	2.00	-
T221	SU	0.80	2.00	-
T222	SU	0.10	2.00	-
T223	SU	0.10	2.00	-
T224	SU	0.40	4.00	-
T225	SU	0.10	2.00	-
T226	SU	0.20	2.00	-
T227	SU	0.50	1.00	-
T228	SU	0.70	1.00	-
T229	FIR	0.10	1.00	-
T230	SU	0.30	1.00	-
T231	SU	0.50	1.00	-

1041302N

27.20

1040302N

1039302N

1037302N

1037302N

Shaw Colegate
LAND & BUILDING SURVEYORS

Unit 8B, The OM Four Mill, Queen Street, Emsworth, Hants PO10 7BT
Tel: (01243) 374742 Fax: (01243) 378840 Email: mail@shawcolegate.com Web: www.shawcolegate.com


Title: LAND AT YAPTON, NORTH END ROAD
TOPOGRAPHIC SURVEY

Job No.: 02017-TOPD
Original Scale: 1:500
Sheet Size: A0

Surveyed By: JHG Date: FEBRUARY 2017
Drawn By: JHG Date: FEBRUARY 2017

Client: SBEPI LTD,
MANOR FARM, POLING, ARUNDEL,
WEST SUSSEX BN18 9PT

ISO 9001
REGISTERED FIRM

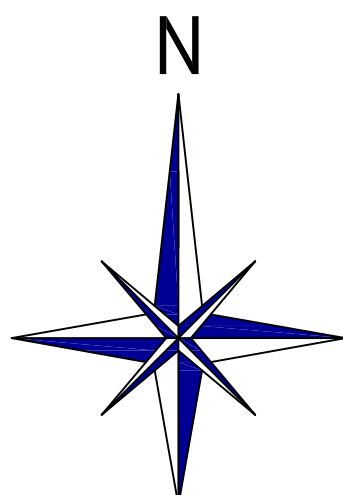

FENCE TYPES :

BR - BARBED WIRE
CB - CLOSE BOARD
CL - CHAIN LINK
CP - CHESTNUT PALING

IR - IRON RAILING
PR - POST & RAIL
PW - POST & WIRE

STN1 - SURVEY STATION
ANCILLARY BUILDING
SLOPE DIRECTION
GATE
ROOF LEVELS
TREE SPECIES
GIRTH (downward)
SPREAD (upward)

SCALE BAR
0 10 20m

KEY :

BR - BUSHY BEACON
BN - BUTTER
BL - BOLLARD
BS - BUSH STOP
CL - CABLE TELEVISION
CNC - CONCRETE
ELEC - ELECTRIC
ELEC - ELECTRICITY POLE
FLL - FINISHED FLOOR LEVEL
FI - FIRE HYDRANT
FP - FLAG POLE
G - GULLY
GL - GROUND LEVEL
GV - GAS VALVE
HT - HEIGHT
IC - INFLECTION COVER
IL - LETTER BOX
L - LAMP POST
LT - LIGHT
MR - MARKER

OH - OVERHEAD
PL - PLANT
POT - POT
REVE - REVE
RS - ROAD SIGN
RW - RETAINING WALL
RWP - RAIN WATER PIPE
SAP - SIGN BOARD
SU - SPECIES UNKNOWN
TBM - TELEPHONE BENCH MARK
TFC - TELEPHONE CALL BOX
TF - TOP OF FENCE
TN - TOP OF HOSE
TL - TRAFFIC LIGHT
TP - TELEGRAPH POLE
TT - TOP OF TREE
TW - TOP OF WALL
US - UNDERSIDE CERNING
UL - UNABLE TO LIFT
WL - WATER LEVEL
WV - WATER VALVE

NOTES :

ALL LEVELS RELATIVE TO D.S. DATUM (FROM G.P.S.)
SURVEY GRID ORIENTED TO OS NATIONAL GRID

WHILE ALL POSSIBLE EFFORT HAS BEEN MADE TO IDENTIFY SERVICES, WE ARE
UNABLE TO DETAIL COVERS BURIED OR OBTAINED AT THE TIME OF SURVEY.

ALL LEVELS AND DIMENSIONS SHOULD BE CHECKED ON SITE PRIOR TO THE
COMMENCEMENT OF WORKS.

TREES SHOWN IDENTIFIED TO BEST OF SURVEYORS ABILITY. SEEK CONFIRMATION
IF SPECIES CRITICAL.

ROOFLINE DETAIL IS INDICATIVE ONLY.

G.P.S. LEVELS AND GRID ARE OBTAINED USING INDUSTRY STANDARD GUIDELINES
AND CAN VARY ACCORDING TO THE QUALITY OF THE G.P.S. NETWORK AVAILABLE.

ALL G.P.S. DETAIL IS THEREFORE RELATIVE TO THE TIME AND DATE OF SURVEY.