


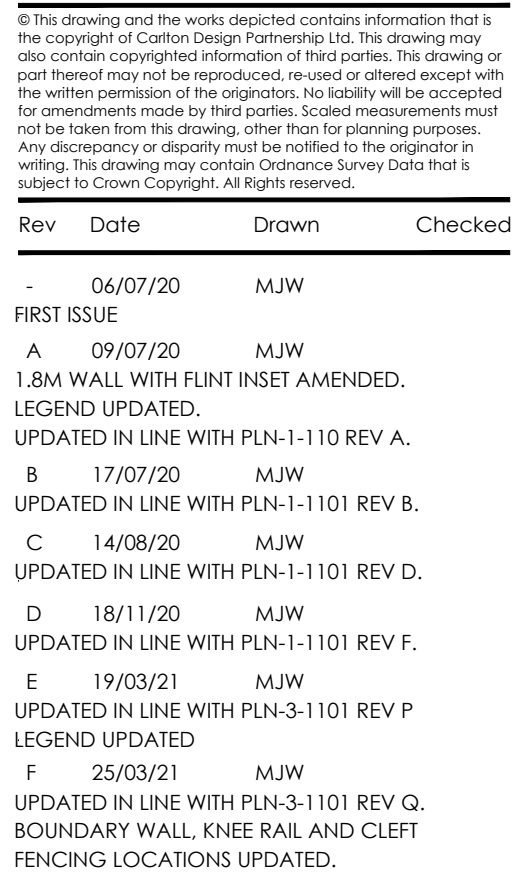

	1.8m Brick Pier and Timber Panel Wall.
	1.8m Brick Screen Wall with Flint Inset.
	1.2m Brick Wall.
	1.2m Brick Wall with Flint Inset.
	1.8m Closeboard Fence
	1.8m Larch Lap Fence
	1.2m Chain Link Fence
	Estate Railings
	Cleft Post & Rail Fencing

Drawing Title:
SITE LAYOUT
BOUNDARY TREATMENTS

