


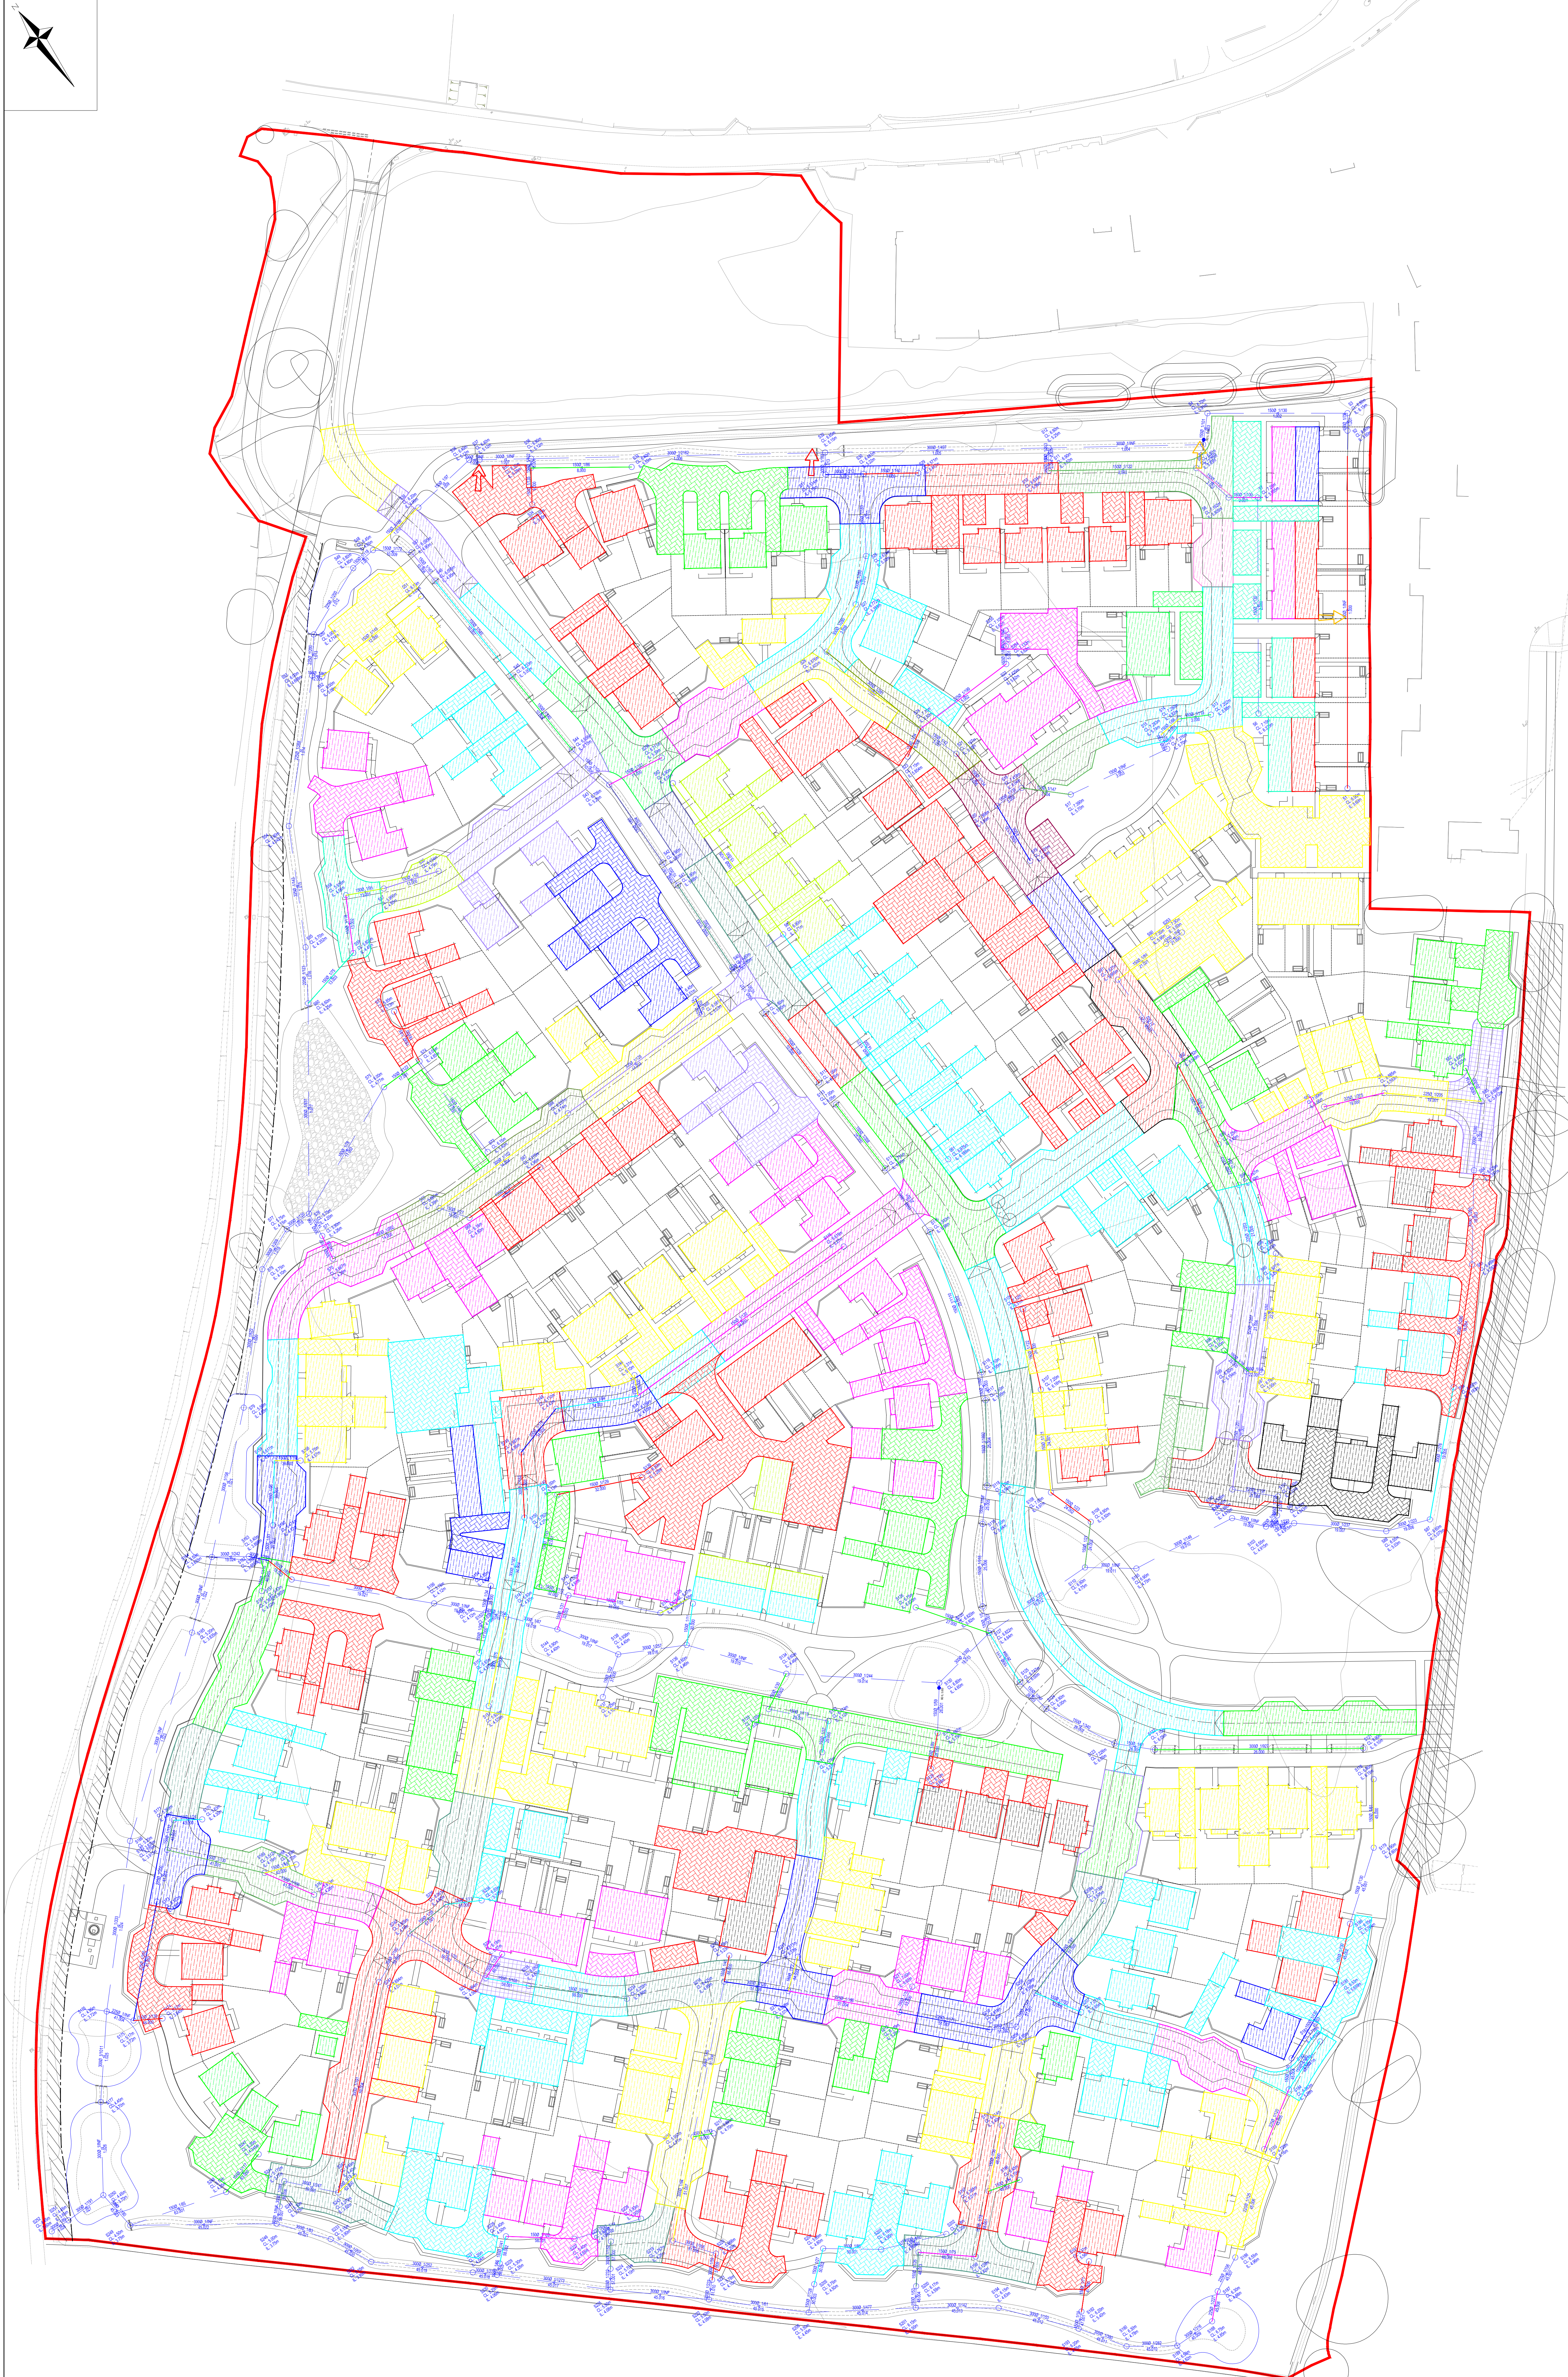

CIVIL / STRUCTURAL DESIGN RISK MANAGEMENT

Abnormal or unusual residual risks associated with the design outcomes shown on this drawing are:-

RSK LDE LTD has followed its Design Risk Management process for Hazard Elimination and Risk reduction in developing the designs shown on this drawing. Abnormal or unusual residual risks may be shown above where it is considered that such risk may not normally be expected by competent persons engaged on work of this nature or type.

E	17.03.2021	Updated to reflect the latest planning layout	JON	MFP	SM
D	15.01.2021	Updated to reflect the latest planning layout	SM	MFP	SM
C	19.11.2020	Layout updated to latest planning layout. Areas changed deleted.	MFP	SM	SM
B	14.08.2020	Updated to latest architects information.	MFP	SM	SM
A	13.07.2020	Issued to support reserved matters application	SM		
Rev.	Date	Amendment	Drawn	Chkd.	Appd.

RSK

LAND & DEVELOPMENT ENGINEERING LTD

18 Fingern Road
Hemel Hempstead
Hertfordshire
HP3 9ST
United Kingdom

Tel: +44 (0) 1442 437500
Fax: +44 (0) 1442 437500
Email: info@rsk.co.uk
Web: www.rsk.co.uk

Client

BAR RATT

PLN 1.0

built around gov

DAVID WILSON HOMES

Project Title

DROVE LANE,
YAPTON

Status

PRELIMINARY

Drawing Title

ROAD AND SEWERS
CATCHMENT PLAN

Drawn	Date	Checked	Date	Approved	Date
SM	07.2020				
Scale	Orig Size	Dimensions			
1:500	A0	Metres			

Project No.	Drawing File
133647	PLN_1_4102 Catchment Plan.dwg

Drawing No.	Rev.
PLN_1_4102	E

05

Scale 1:500

0 5 10 15 20 25m

AREA DISTRICT COUNCIL, VIREOSES