
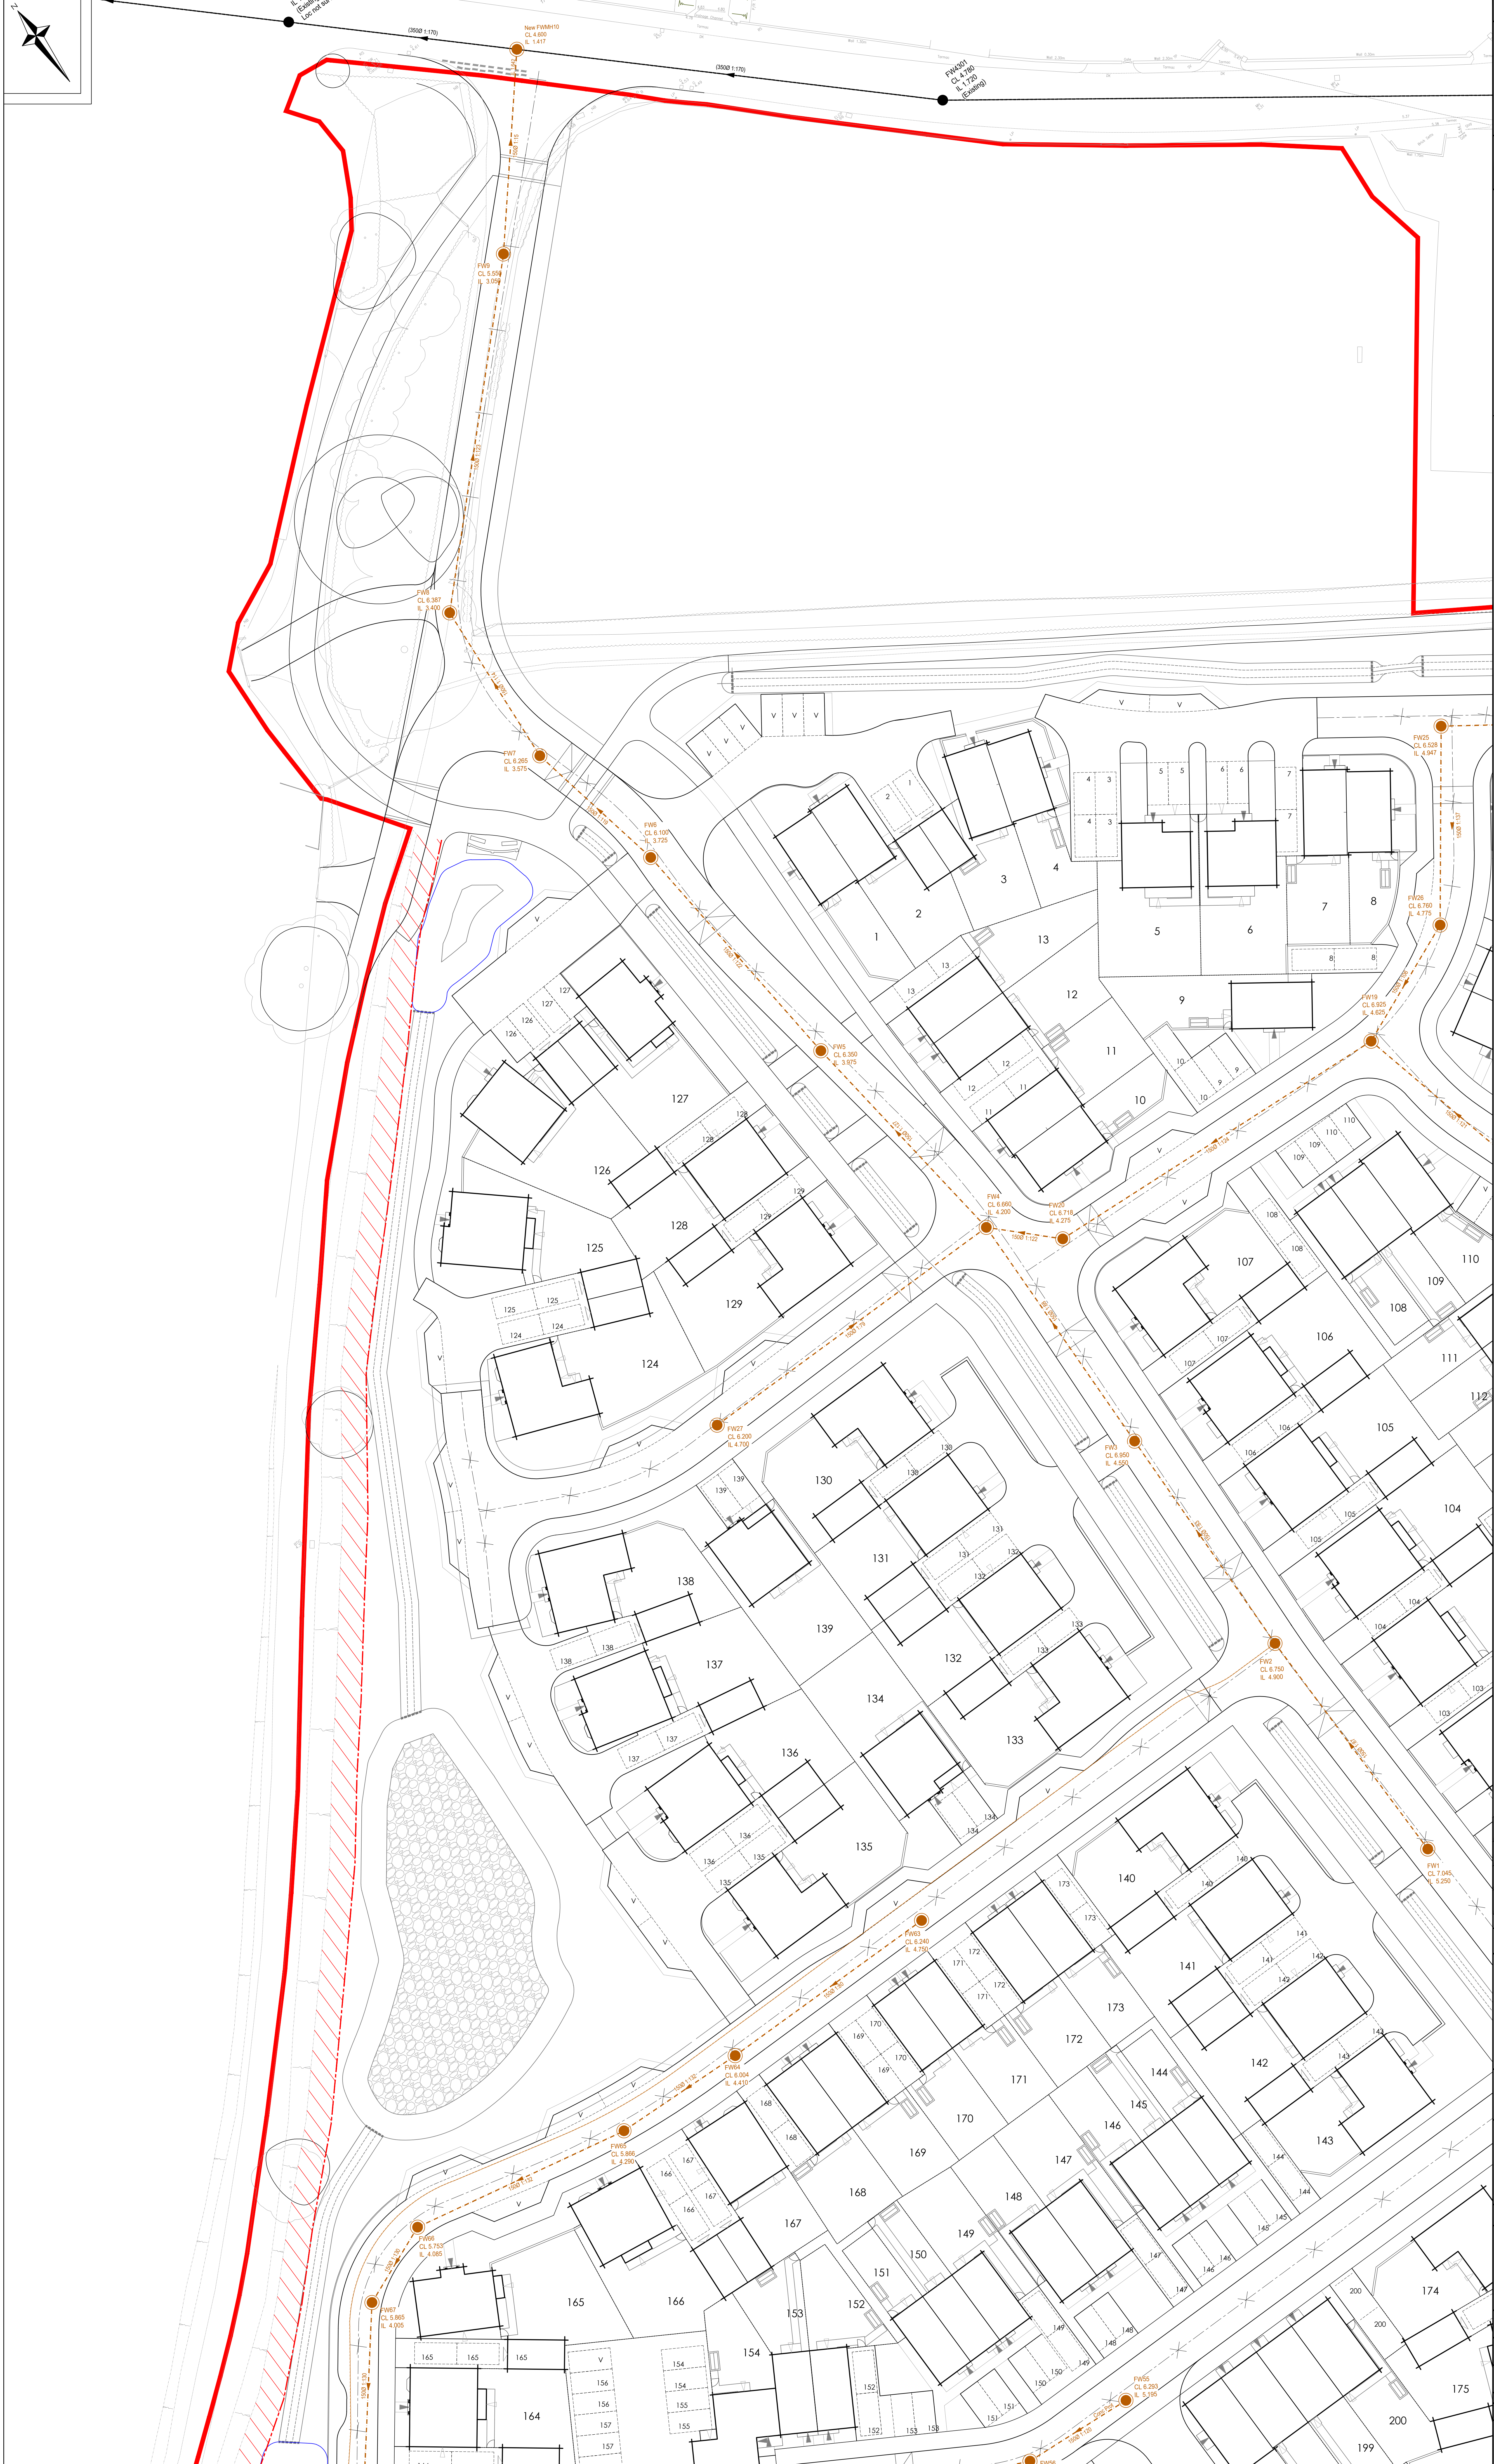


CIVIL / STRUCTURAL DESIGN RISK MANAGEMENT

Abnormal or unusual residual risks associated with the design outcomes shown on this drawing are:-

RSK LDE LTD has followed its Design Risk Management process for Hazard Elimination and Risk reduction in developing the designs shown on this drawing.

Abnormal or unusual residual risks may be shown above where it is considered that such risk may not normally be expected by competent persons engaged on work of this nature or type.

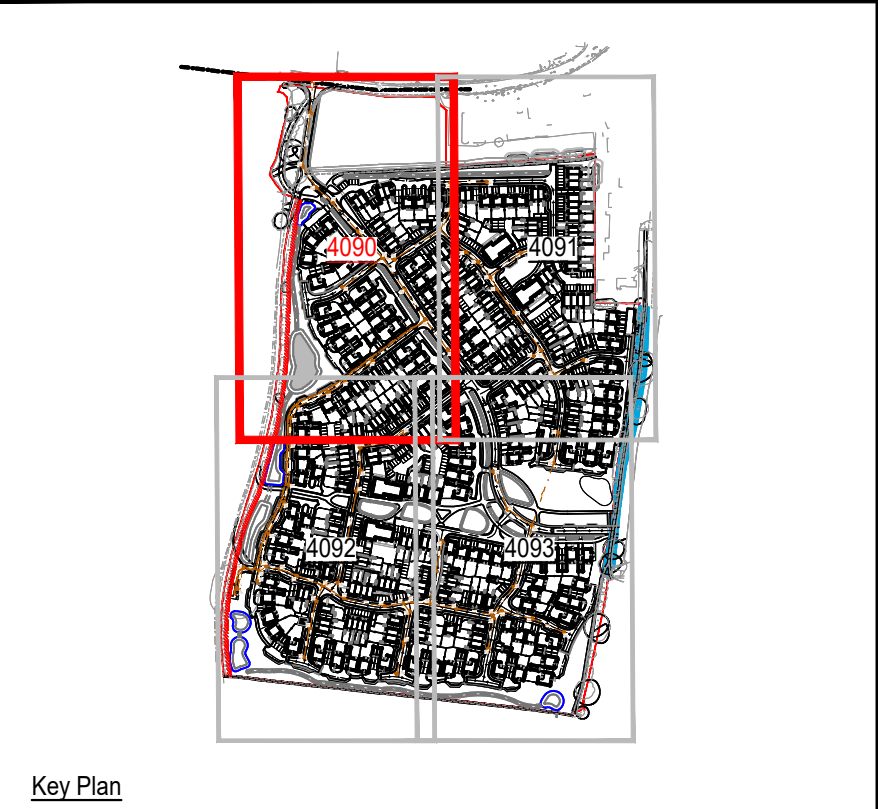

- Legend
- Site Boundary
 - Foul Protection Areas
 - Topographical Survey
 - Delineation between Gravity and Pumped Areas
 - FFL 6.100 Finished floor level
 - Foul water sewer and manhole
 - Lateral connection to public sewer
 - Private Connection after first lateral (Proving exercise)
 - Adoptable Rising Main

E	18.03.2021	Layout updated to reflect latest planning layout.	AM	SM	SM
D	15.01.2021	Layout updated to reflect latest planning layout.	AM	SM	SM
C	19.11.2020	Layout updated to reflect latest planning layout. Areas changed clouded.	MFP	SM	SM
B	14.08.2020	Updated to latest architects information.	MFP	SM	SM
A	03.07.2020	Preliminary issue for review	GXA	SM	
Rev.	Date	Amendment	Drawn	Chkd.	Appd.

LAND & DEVELOPMENT ENGINEERING LTD

18 Fingern Road
Hemel Hempstead
Hertfordshire
HP3 9BT
United Kingdom

Tel: +44 (0) 1462 437500
Fax: +44 (0) 1462 437500
Email: info@rsk.co.uk
Web: www.rsk.co.uk

Client

BARRATT
build around you

DAVID WILSON HOMES

Project Title

DROVE LANE
YAPTON

Status

PRELIMINARY

Drawing Title

STRATEGIC FOUL DRAINAGE
(OPTION 1)
SHEET 1

Drawn	Date	Checked	Date	Approved	Date
GXA	03.07.2020	SM	03.07.2020		
Scale	Orig Size			Dimensions	
1:250	A0			m	
Project No.		Drawing File			
133647		PLN_1_4090 Strategic Foul Drainage Option 1.dwg			
Drawing No.					
PLN 1 4090					

