


RSK LDE LTD has followed its Design Risk Management process for Hazard Elimination and Risk reduction in developing the designs shown on this drawing.

Abnormal or unusual residual risks may be shown above where it is considered that such risk may not normally be expected by competent persons engaged on work of this nature or type.

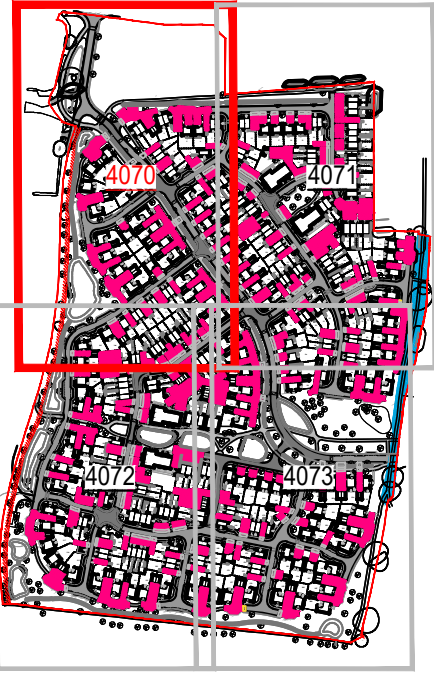

Key Plan

Legend

- Ramp
- Block Paving
- Porous Paving
- Tarmac Road
- Tarmac Vehicle Crossover
- Tarmac Footway
- Tarmac Private Footpath

All paths and patios to be 450 x 450mm concrete slabs.

F	17.03.2021	Amended to reflect the latest architects layout.	MFP	SM	SM
E	15.01.2021	Amended to reflect the latest architects layout.	CPM	SM	SM
D	19.11.2020	Layout updated to latest planning layout. Areas changed shaded.	MFP	SM	SM
C	05.11.2020	Finishes updated to reflect comments in RSA	JC	SM	SM
B	14.08.2020	Finishes updated to latest architects information.	MFP	SM	SM
A	13.07.2020	Issued to support reserved matters application.	EE	SM	
Rev.	Date	Amendment	Drawn	Chkd.	Appd.

RSK

LAND & DEVELOPMENT ENGINEERING LTD

18 Fingern Road
Hemel Hempstead
Hertfordshire
HP3 9BT
United Kingdom

Tel: +44 (0) 1442 437500
Fax: +44 (0) 1442 437500
Email: info@rsk.co.uk
Web: www.rsk.co.uk

Client

BARRATT
BUILD AROUND YOU

DAVID WILSON HOMES

Project Title

**DROVE LANE
YAPTON**

Status

PRELIMINARY

Drawing Title

**SURFACE FINISHES
SHEET 1**

Drawn	Date	Checked	Date	Approved	Date
GXA	13.07.2020	SM	13.07.2020		
Scale	Orig Size	Dimensions			
1:250	A0	m			
Project No.		Drawing File			
133647		133647-RSK-PLN-1-4200-003 Surface Finishes.dwg			
Drawing No.				Rev.	
PLN 1 4200				E	

