


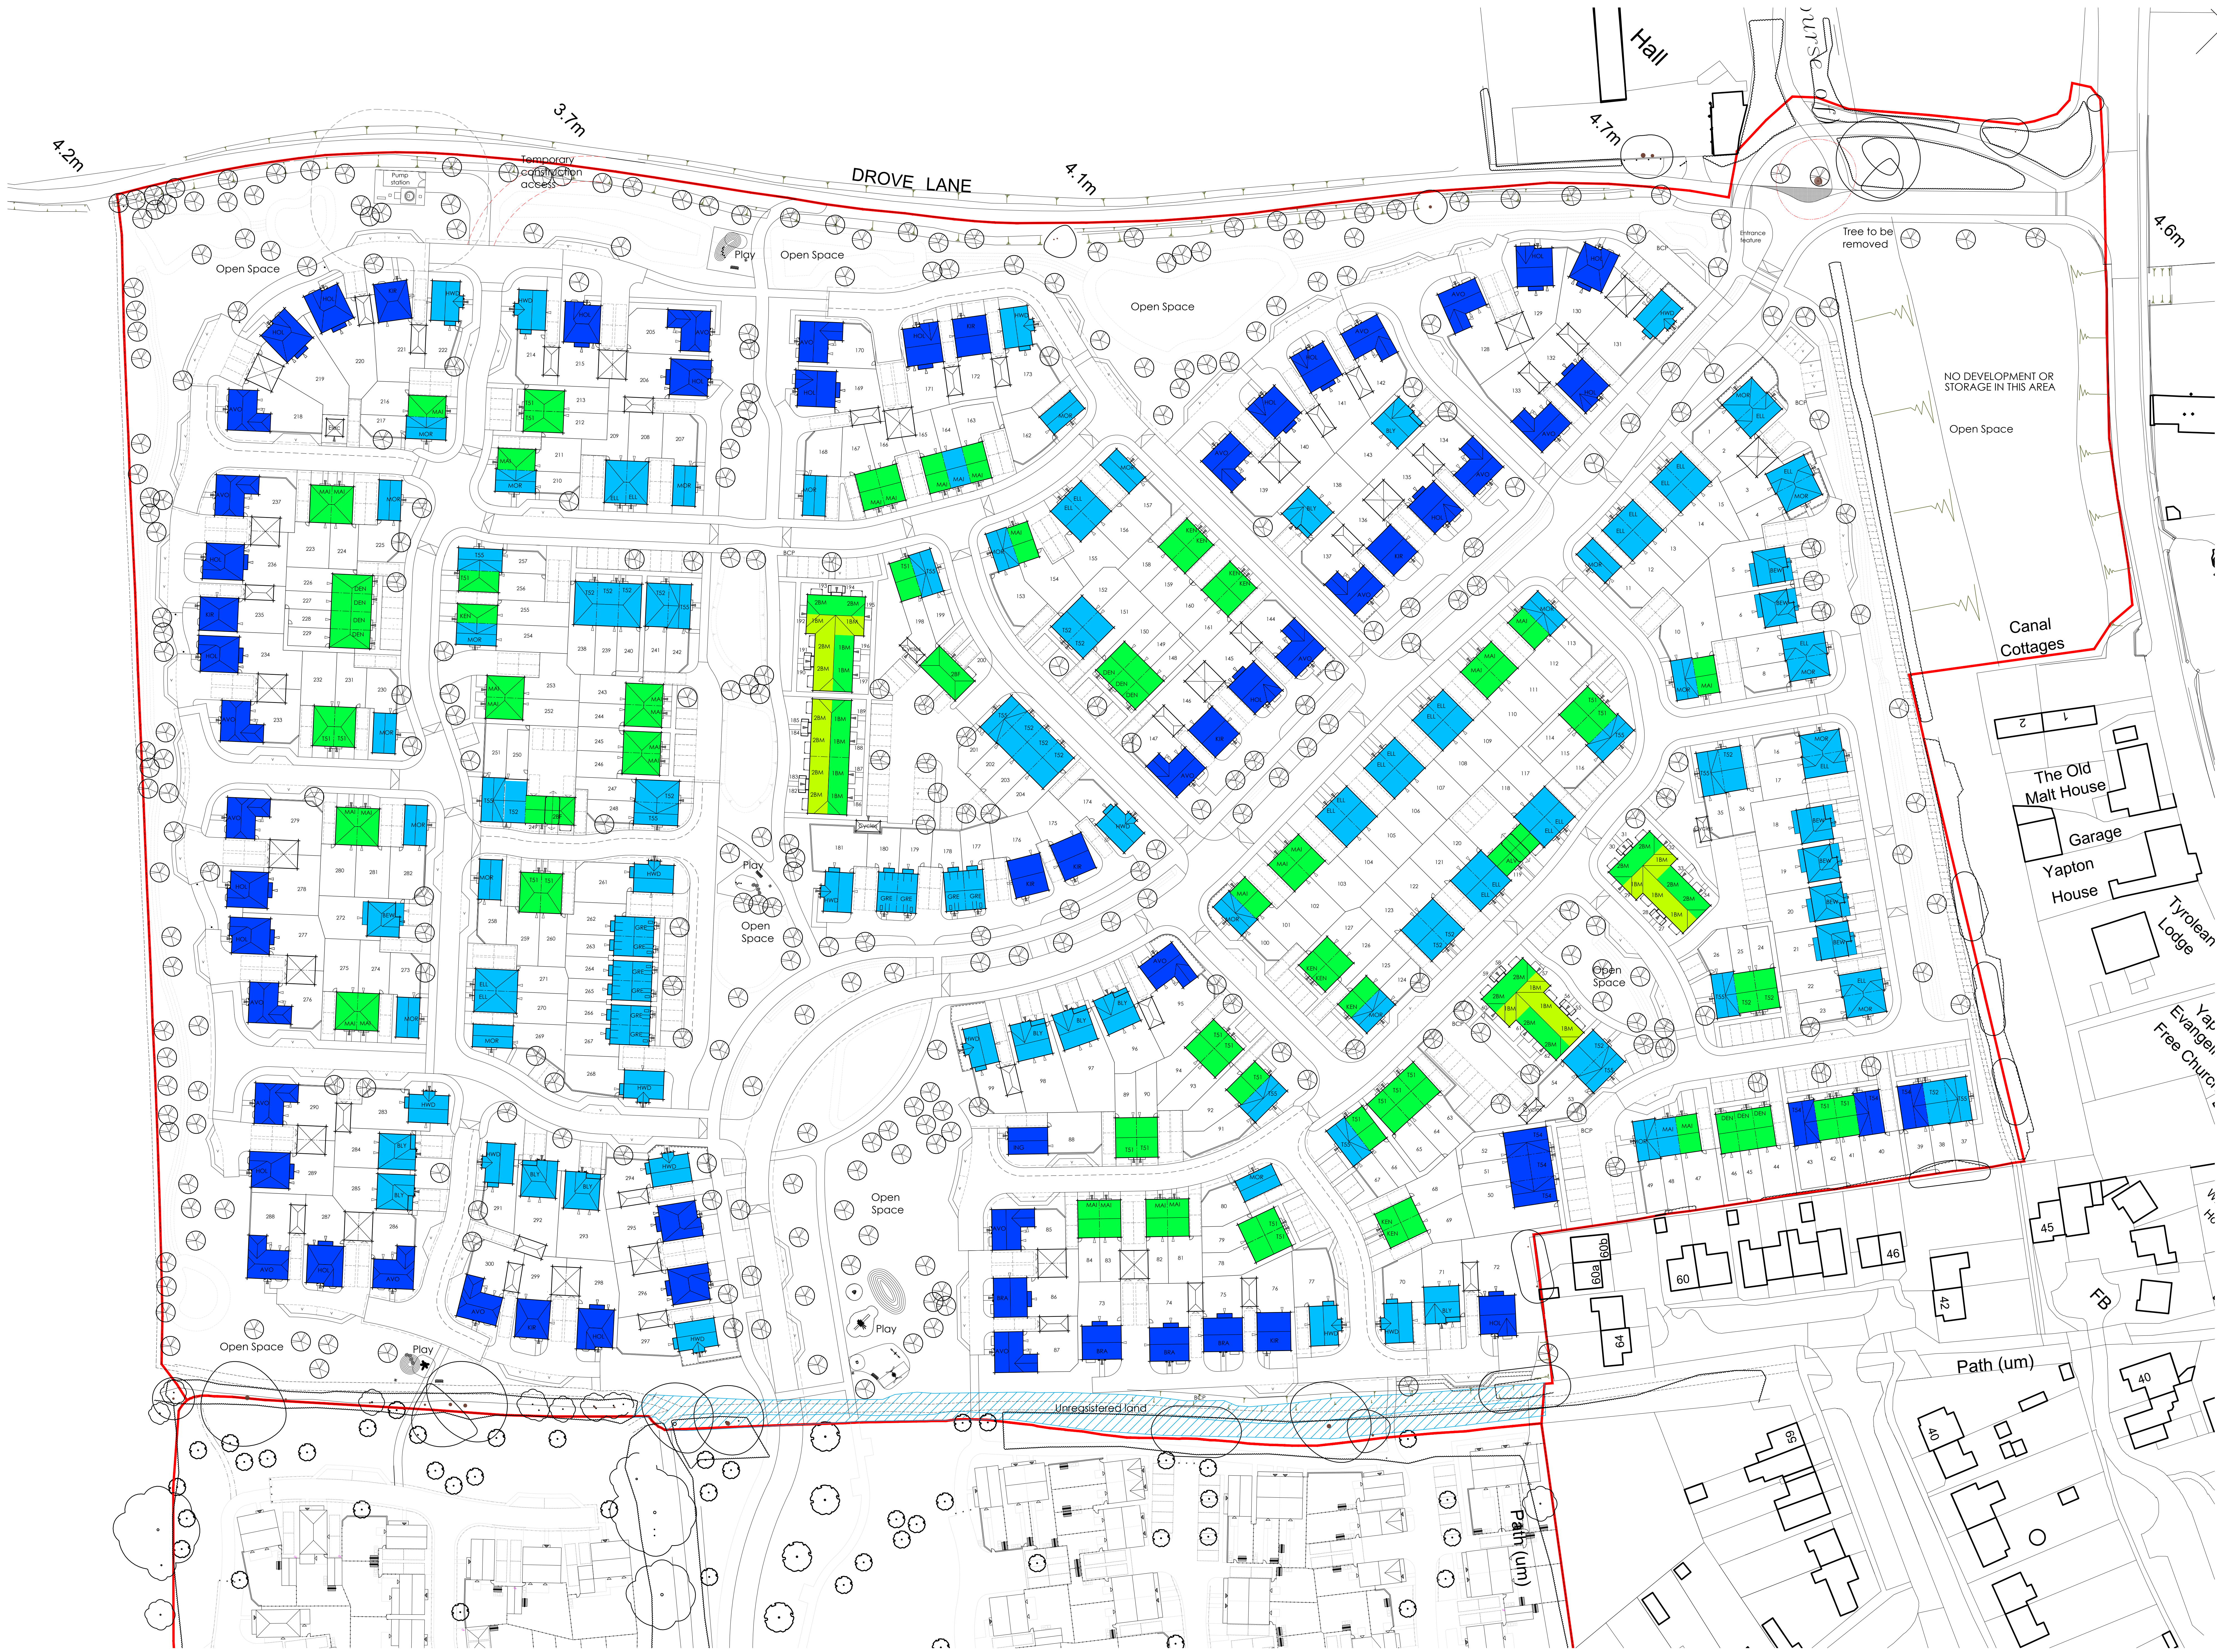

© The drawings of this plan are the property of the design team and are not to be reproduced or used in any way without the written permission of the design team. The design team is not responsible for any errors or omissions in the drawings or for any consequences arising from the use of the drawings. 

Rev	Date	Drawn	Checked
06/07/20	MJW		
FIRST ISSUE			
A	10/07/20	MJW	
UPDATED IN LINE WITH PLAN-3-1101 REV A			
B	14/07/20	MJW	
HWD TYPES AMENDED			
C	17/07/20	MJW	
UPDATED IN LINE WITH PLAN-3-1101 REV B			
D	14/08/20	MJW	
UPDATED IN LINE WITH PLAN-3-1101 REV D			
E	15/11/20	MJW	
UPDATED IN LINE WITH PLAN-3-1101 REV E			
F	19/03/21	MJW	
UPDATED IN LINE WITH PLAN-3-1101 REV F			
G	25/03/21	MJW	
UPDATED IN LINE WITH PLAN-3-1101 REV G			
H	27/07/21	MJW	
UPDATED IN LINE WITH PLAN-3-1101 REV H			
J	02/09/21	MJW	
UPDATED IN LINE WITH PLAN-3-1101 REV J			

- Legend
- 1 Bedroom
 - 2 Bedroom
 - 3 Bedroom
 - 4 Bedroom

Project: LAND AT DROVE LANE
YAPTON

Drawing Title:
SITE LAYOUT
DWELLING TYPES