





Front Elevation
BLY-Q

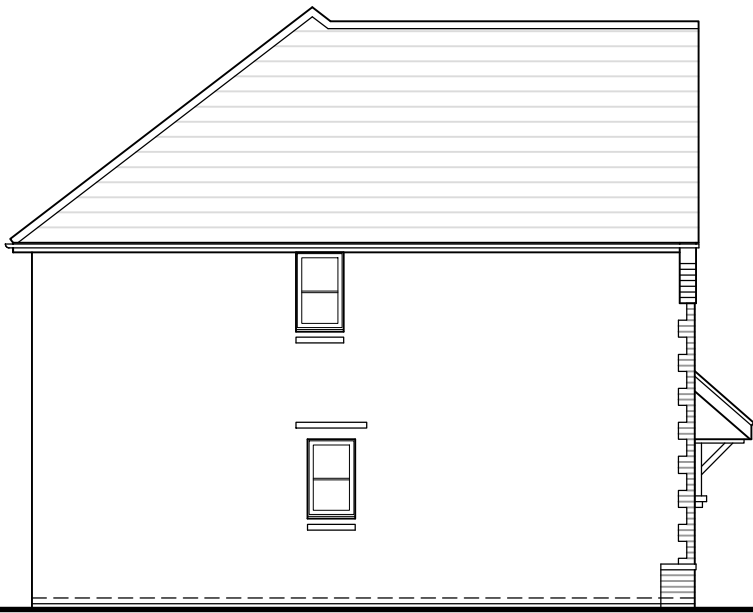

Side Elevation




Rear Elevation

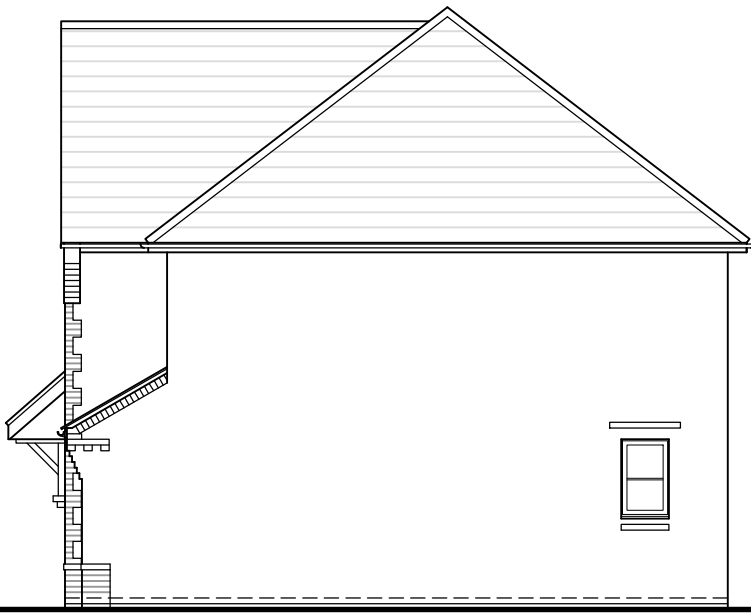

Side Elevation




Front Elevation
BLY

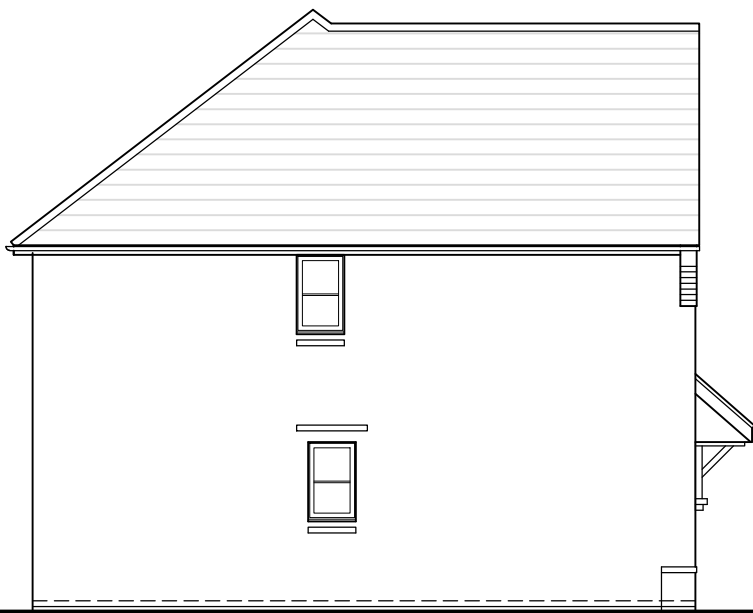

Side Elevation




Rear Elevation

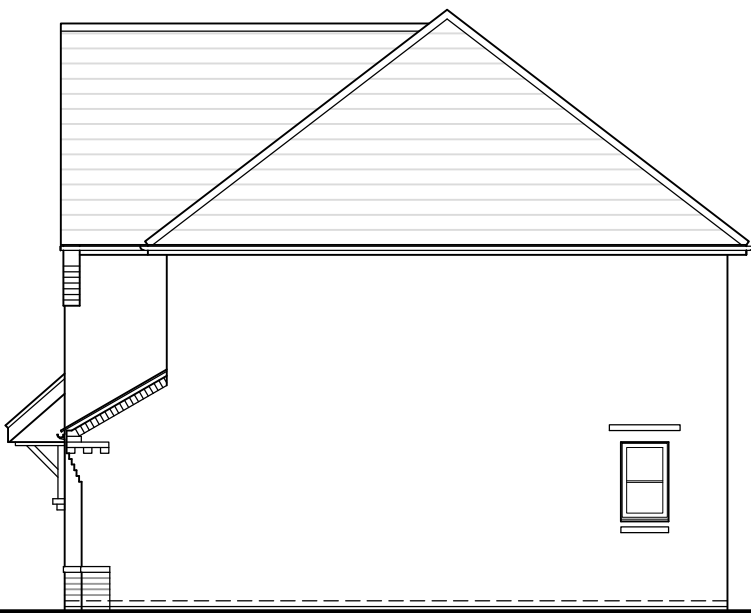

Side Elevation




Front Elevation
BLY-B

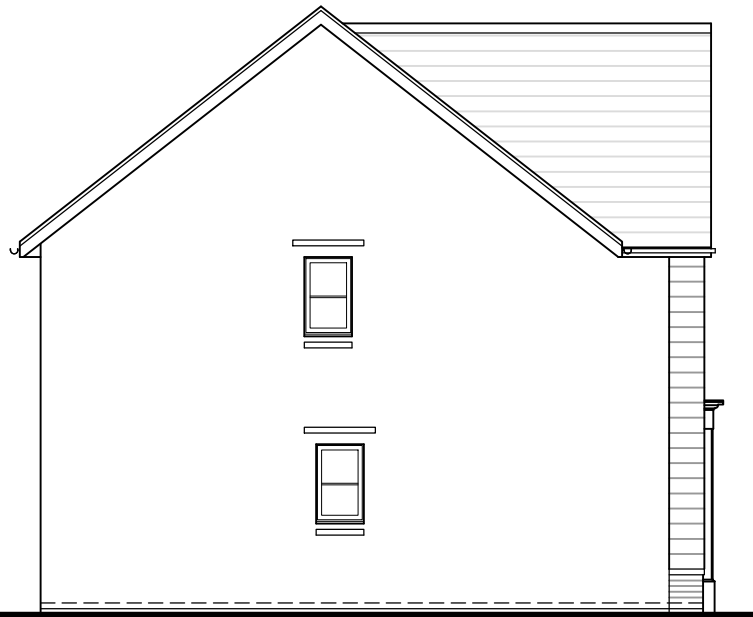


Side Elevation




Rear Elevation

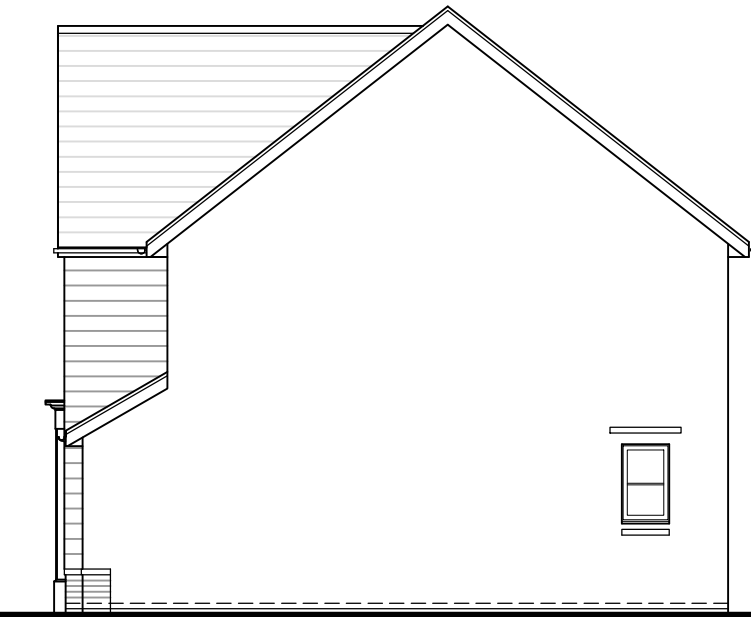

Side Elevation

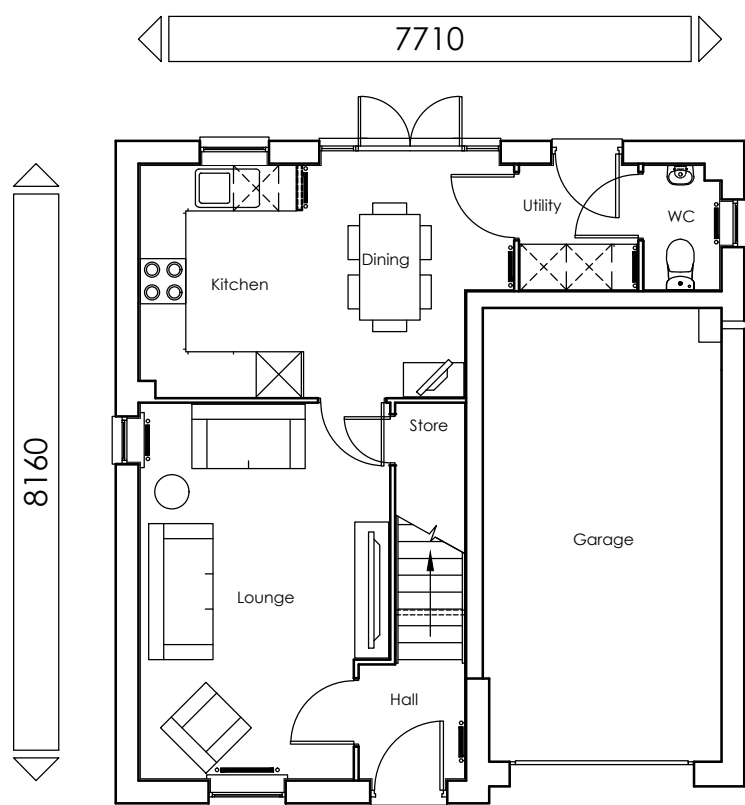

Ground Floor Plan

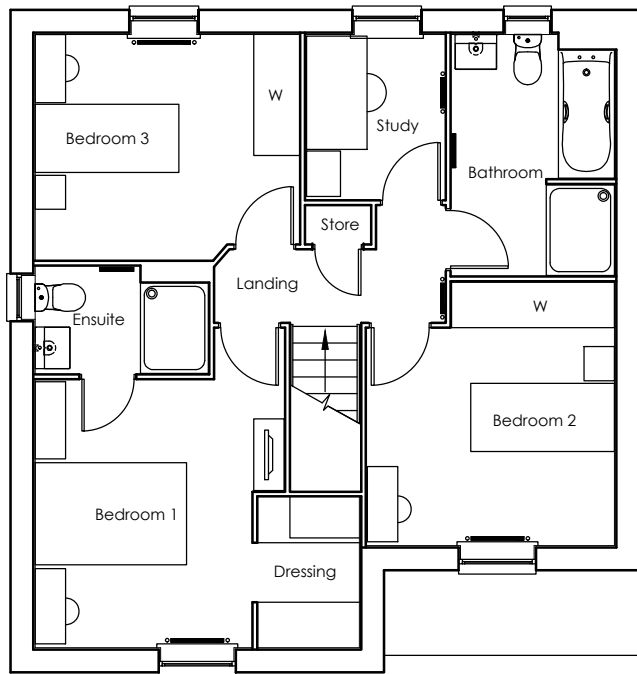

First Floor Plan

© This drawing and the works depicted contains information that is the copyright of Carlton Design Partnership Ltd. This drawing may also contain copyrighted information of third parties. This drawing or part thereof may not be reproduced, re-used or altered except with the written permission of the originator. No liability will be accepted for amendments made by third parties. Scaled measurements must not be taken from this drawing, other than for planning purposes. Any discrepancy or disparity must be notified to the originator in writing. This drawing may contain Ordnance Survey Data that is subject to Crown Copyright. All Rights reserved.

Rev	Date	Drawn	Checked
-	06/07/20	MJW	
FIRST ISSUE			
A	10/07/20	MJW	
ELEVATIONS UPDATED.			
NOTE ADDED.			
B	14/07/20	MJW	
NOTE AMENDED.			
C	13/08/20	MJW	
ELEVATIONS AND FLOOR PLANS UPDATED.			
ISSUED FOR PLANNING			
D	17/03/21	LAD	
NDSS SCHEDULE ADDED.			
ISSUED FOR PLANNING.			
E	02/09/21	LMB	
UPDATED IN LINE WITH LAYOUT.			

Floor Areas	NDSS Min Req.	Actual Area
Gross Internal Area (To greater than)	84m²	97.7m²

Room Areas	NDSS Min Req.	Actual Area
Bedroom 1	11.5m²	14.34m²
Bedroom 2	7.5m²	10.80m²
Bedroom 3	7.5m²	10.26m²
Total Storage	2.5m²	2.69m²

3 Bedroom - 4 Person

Project:
DROVE LANE
YAPTON

Drawing Title:
HOUSE TYPES
BLY
ELEVATIONS & FLOOR PLANS

 **DAVID WILSON HOMES**
WHERE QUALITY LIVES

carlton
design partnership
Selwyn House, 33a Castle Way, Southampton, SO14 2AW
023 8011 8866 www.carltondesignpartnership.com
1:200 0 2 4 6 8 10m
@A1
Drg No: PLN-3-2117 Rev: E

Character Area Key:

-  Canal Green
-  Drove Field
-  Drove Park