


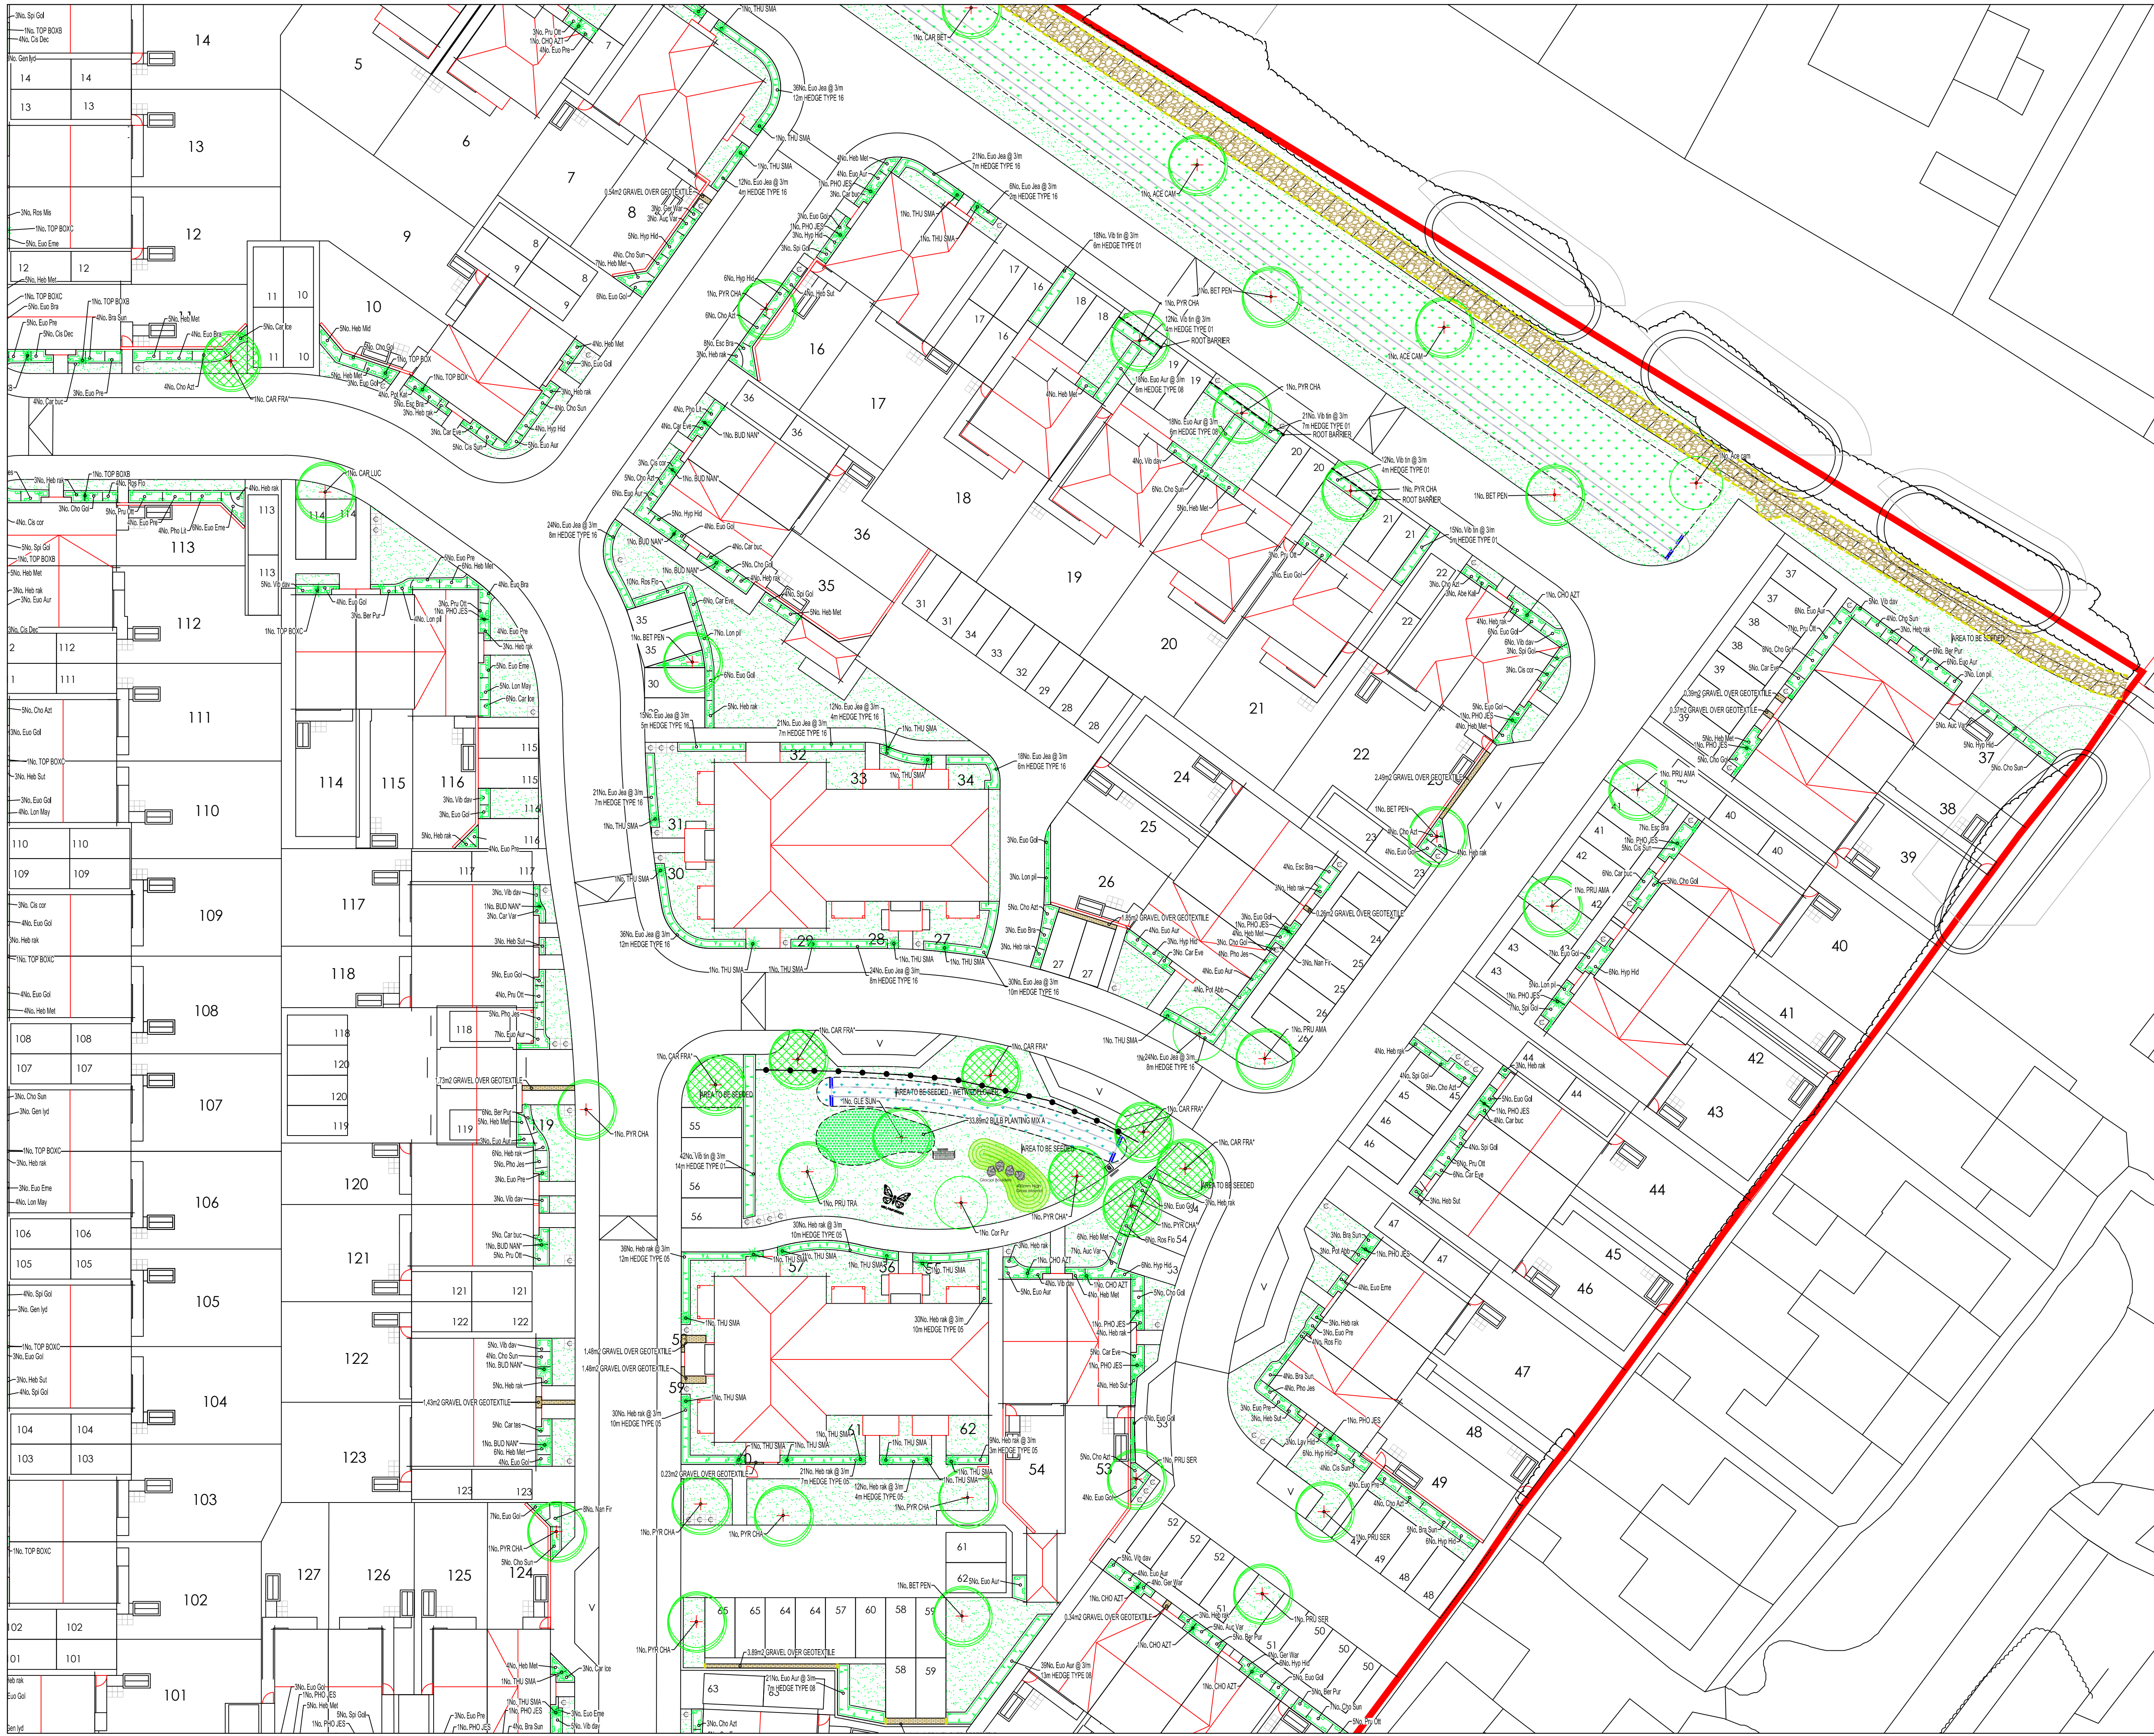


KEY


- | | |
|--|--|
| | PROPOSED FEATHERED TREE, INCLUDING STAKE AND THE. SEE SPECIFICATION NOTES A1, B2-3, B5, C1-4, D1-2 AND E1. |
| | PROPOSED STANDARD TREE, INCLUDING DOUBLE STAKE AND THE. SEE SPECIFICATION NOTES A1, B2-3, B5, C1-4, D1-2 AND E1. |
| | PROPOSED HIGH STANDARD TREE, INCLUDING DOUBLE STAKE AND THE. SEE SPECIFICATION NOTES A1, B2-3, B5, C1-4, D1-2 AND E1. |
| | PROPOSED EXTRA HIGH STANDARD TREE, INCLUDING DOUBLE STAKE AND THE. SEE SPECIFICATION NOTES A1, B2-3, B5, C1-4, D1-2 AND E1. |
| | PROPOSED CONIFER OR BROAD LEAF EVERGREEN TREE, INCLUDING STAKE AND THE. SEE SPECIFICATION NOTES A1, B2-3, B5, C1-4, D1-2 AND E1. |
| | SHRUB AND HERBACEOUS PLANTING, INCLUDING BIOGRADEABLE SHEET AND BARK MULCH (ACCORDING TO SPECIFICATION, SEE SPECIFICATION NOTES A1-2, B1-3, C1-3, D1-2 AND E1). |
| | NATIVE WIPH AND SHRUB PLANTING IN MIKES, INCLUDING BIOGRADEABLE SHEET AND BARK MULCH (ACCORDING TO SPECIFICATION, SEE SPECIFICATION NOTES A1-2, B1-3, C1-3, D1-2 AND E1). |
| | HEDGE PLANTING, INCLUDING BIOGRADEABLE SHEET AND BARK MULCH (ACCORDING TO SPECIFICATION, SEE SPECIFICATION NOTES A1-2, B1-3, C1-3, D1-2 AND E1). |
| | HEDGE PLANTING, INCLUDING BIOGRADEABLE SHEET AND BARK MULCH (ACCORDING TO SPECIFICATION INCLUDING TRIM BOARD EDGING TO SEPARATE FROM GRAVEL AREA, REFER TO HEDGE SCHEDULE FOR SPECIFICATION OF THE SCHEDULE OF QUANTITIES. SEE SPECIFICATION NOTES A1-2, B1-3, C1-3, D1-2 AND E1). |
| | WET, LOW SEEDING, BUFF COLOURED GRAVEL, 20mm GAUGE, 40mm DEPTH, FINISHED LEVEL 15mm BELOW ADJACENT SURFACES, LAP OVER "COVEDED" OVER LIGHTLY CONSOLIDATED SUBGRADE. |
| | CULTIVATED TURF AND SEEDED AMENITY GRASS MIX EM22. SEE SPECIFICATION NOTES B4, C5 AND E1. |
| | GENERAL W/LOW SEEDER SEED AREA MIX EM2. REFER TO PLANT SCHEDULE FOR SPECIFICATION OF MIX. |
| | WET W/LOW SEEDER SEED AREA MIX EM8. REFER TO PLANT SCHEDULE FOR SPECIFICATION OF MIX. |
| | BULB PLANTING IN MIKES, SPRING FLOWERING VARIETIES, REFER TO SCHEDULE FOR FURTHER INFORMATION. |
| | EXISTING GROUND FLOOR TO BE RETAINED AND MANAGED |
| | CLIMBING SHRUB IN SHRUB BEDS, GRASS/ GRAVEL OR C/P IN PAVING, SEE PLANT, TWINING VARIETIES (MARKET) SEE NOTE C7, SELF CLIMBING VARIETIES (MARKED) SEE NOTE C8. SEE SPECIFICATION NOTES A1, B1-3, C1-3, D1-2 AND E1. |
| | SPECIMEN SHRUBS IN SHRUB BEDS OR PT PLANTING IN GRASS/GRAVEL AREAS. SPECIMEN SHRUBS IN GRASS ARE MEASURED SEPARATELY IN SCHEDULE OF QUANTITIES. SEE SPECIFICATION NOTES A1, B1-3, C1-3, D1-2 AND E1. |
| | EXISTING TREES TO BE RETAINED. SEE GENERAL NOTE A1 AND E1, IF PREPARED, SEE ALSO JAMES BASS ASSOCIATES PLAN AND SCHEDULE FOR ANY SURGERY WORKS. |
| | EXISTING VEGETATION GROUP IF PREPARED TO BE RETAINED. SEE GENERAL NOTE A1 AND E1, IF PREPARED, SEE ALSO JAMES BASS ASSOCIATES PLAN AND SCHEDULE FOR ANY SURGERY WORKS. |
| | AREA OF GRASS TO BE REINFORCED WITH NETLON TURFGRUARD XN7005 - 9000 TO MAINTENANCE ACCESS, AVAILABLE FROM TOP TEL (01629) 820011. |
| | SAWN SOFTWOOD TIMBER POST WITH METAL KNEEKL, POST TO BE 450mm HIGH, TO BE ACQ TREATED AND STAINED WITH 2% COATS OF SADOULIN W/6000, FOR MAINTENANCE, WITH REMOVABLE METAL RAIL FOR MAINTENANCE OR SIMILAR AND APPROVED. |
| | 1.2M HIGH SAWN SOFTWOOD TIMBER POST AND THREE BARS RAIL WITH CHICKEN WIRE MESH (H/1 NEAR TO SOUTHERN LAP) POST TO BE ACQ TREATED AND STAINED WITH 2% COATS OF SADOULIN CLASSICAL COLOUR "WALNUT" WITH REMOVABLE RAIL FOR MAINTENANCE. |
| | BOW TOP RAILINGS WITH MATCHING GATE, COLOUR 'BLACK' (M/ HIGH-PARKLAND, 0.5M HIGH RESIDENTIAL FRONTAGES), BY DEVELOPER. |
| | FOOTPATHS, HOGGIN SURFACING, COMPACTED MOT AND ROLLED GRAVEL WITH PEGS AND TIMBER EDGING, DEPTHS TO LAD OVER FIRMED SUBGRADE AND GEOTEXTILE - TERRAM 100, ALL TO FALL SLOPE TO DRAINAGE DITCHES. |
| | ALLOW FOR RE-ROOT 1000 ROLL BARRIER (DEPT 1m) AVAILABLE FROM GREENBLUE UNIFORM OR SIMILAR AND APPROVED, TO BE CONSTRUCTED TO MANUFACTURE SPECIFICATIONS. |

NOTE
SEE SEPARATE EXTERNAL LAYOUT DRAWINGS (BY DEVELOPER) FOR
SPECIFICATIONS AND ARRANGEMENT OF FENCING AND OTHER HARD WORKS
FOR PLANT SCHEDULE. SPECIFICATION NOTES & LOCATION PLAN PLEASE REFER
TO DRAWING NO. JBA19/291-010

PLAY AREA EQUIPMENT INCLUDING SAFETY MATTA
SURFACING BY MIRACLE PLAY TEL. 01604 658240:

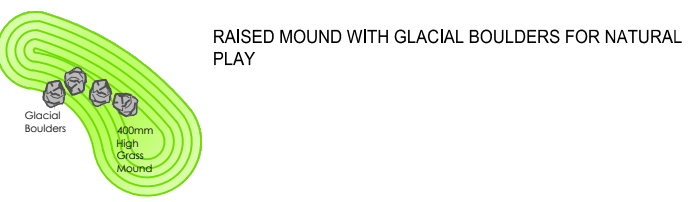

TIMBER AND METAL BENCH - ID NUMBER SB5059

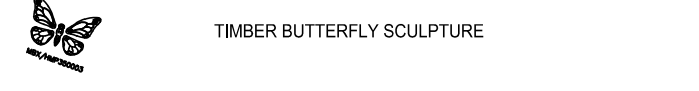

LANDSCAPE PROGRAMMING

DUE TO NATIONAL PLANT SHORTAGE: PLANTS MAY TAKE UP TO 4 WEEKS TO BE DELIVERED. EARLY LEAD-IN FOR SOFT LANDSCAPE IS ESSENTIAL.

[illegible]

JAMES BLAKE
ASSOCIATES

The Black Barn, Hall Road, Lavenham, Suffolk, CO10 9QX
Tel: (01787) 248216 Fax: (01787) 247264
jamesblake@jbs-landmarc.com www.jbs-landmarc.com

LANDSCAPE ARCHITECTURE o ARBORICULTURE o ECOLOGY