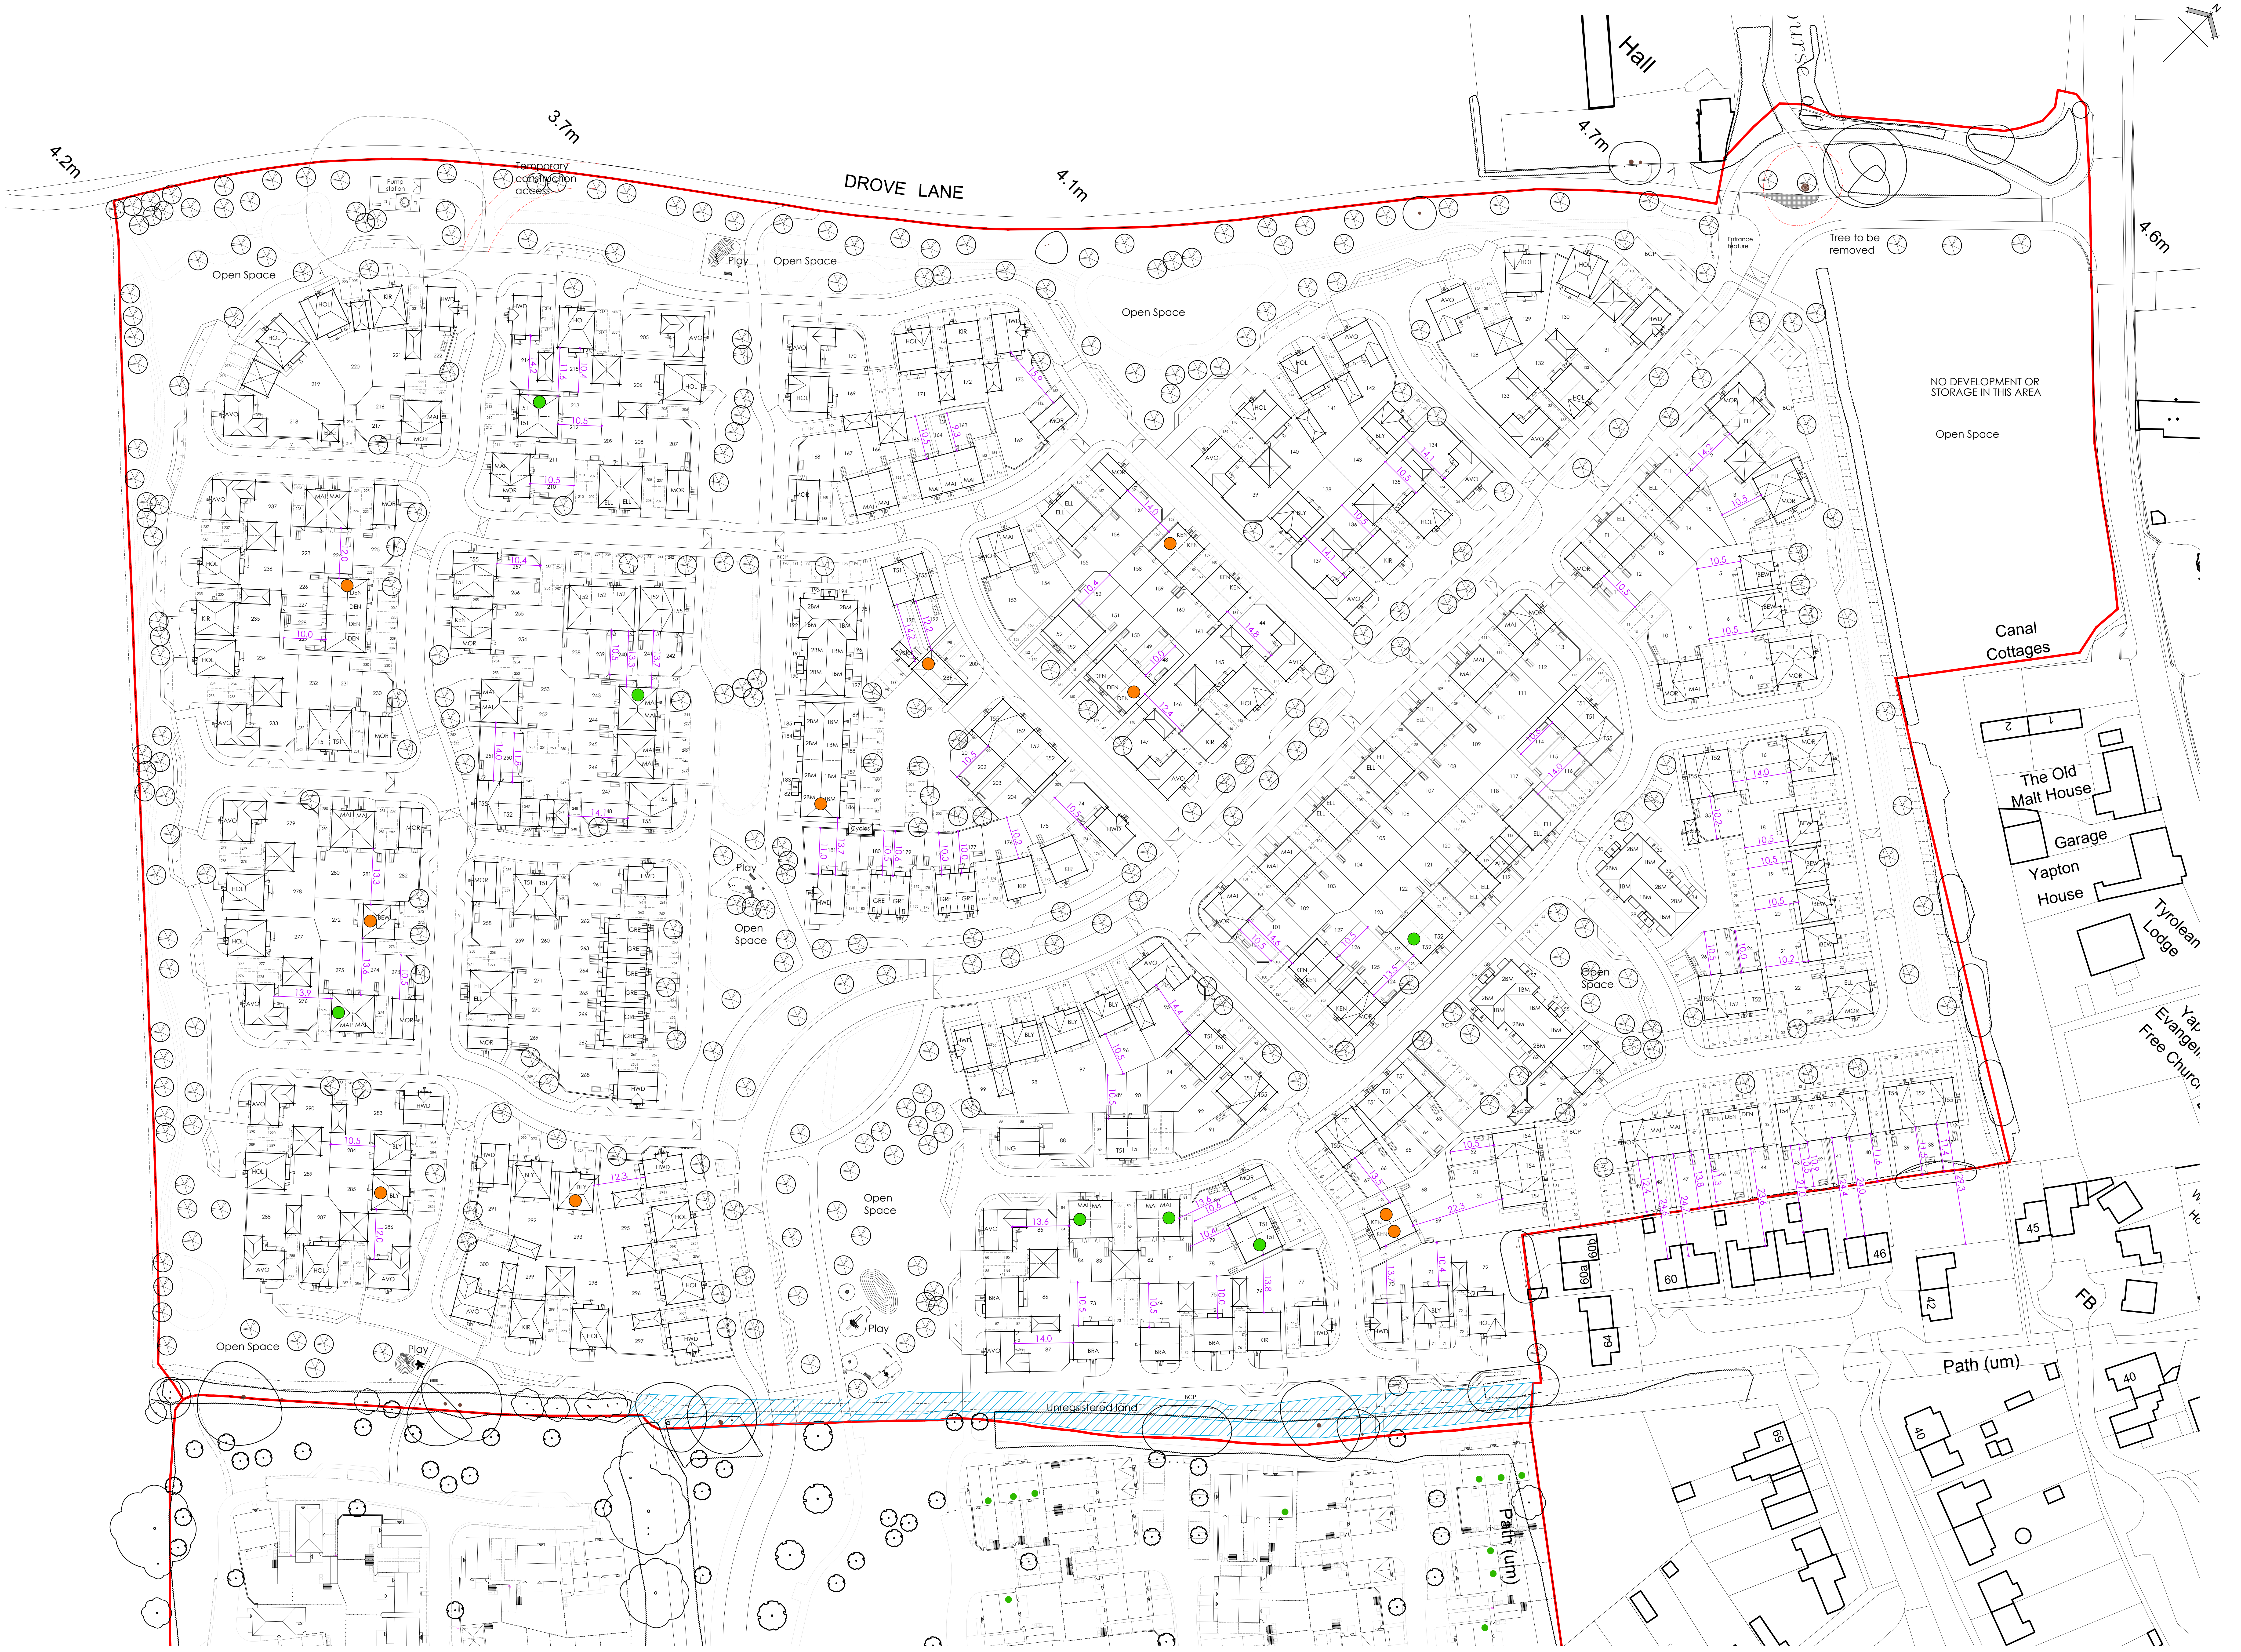

© This drawing and the works depicted contains information that is the copyright of Carlton Design Partnership Ltd. This drawing may also contain copyrighted information of third parties. This drawing or part thereof may not be reproduced, re-used or altered except with the written permission of the originators. No liability will be accepted for amendments made by third parties. Scaled measurements must not be taken from this drawing, other than for planning purposes. Any discrepancy or disparity must be notified to the originator in writing. This drawing may contain Ordnance Survey Data that is subject to Crown Copyright. All Rights reserved.

Rev	Date	Drawn	Checked
-	08/12/20	MJW	
FIRST ISSUE			
A	14/12/20	MJW	
ADDITIONAL DIMENSIONS ADDED.			
B	17/12/20	MJW	
REVISED IN LINE WITH PLN-1-1101 REV J			
C	26/03/21	MJW	
REVISED IN LINE WITH PLN-3-1101 REV Q			
D	06/09/21	LAD	
UPDATED IN LINE WITH PLN-3-1101 REV W			

Legend

🟢	Bathroom Windows to be Obscure Glazed
🟠	No First Floor Windows to this Unit

Project:
LAND AT DROVE LANE
YAPTON

Drawing Title:
SITE LAYOUT
BACK TO SIDE DIMENSIONS

BARRATT
HOMES

carlton
design partnership
Selwyn House, 32a Castle Way, Southampton, SO14 2AW
023 8011 8866 www.carltondesignpartnership.com

1:500 @A0
0 5 10 15 20 25m

Drg No: PLN-3-1118
Rev: D

ARUN DISTRICT COUNCIL Y/49/21/RES