


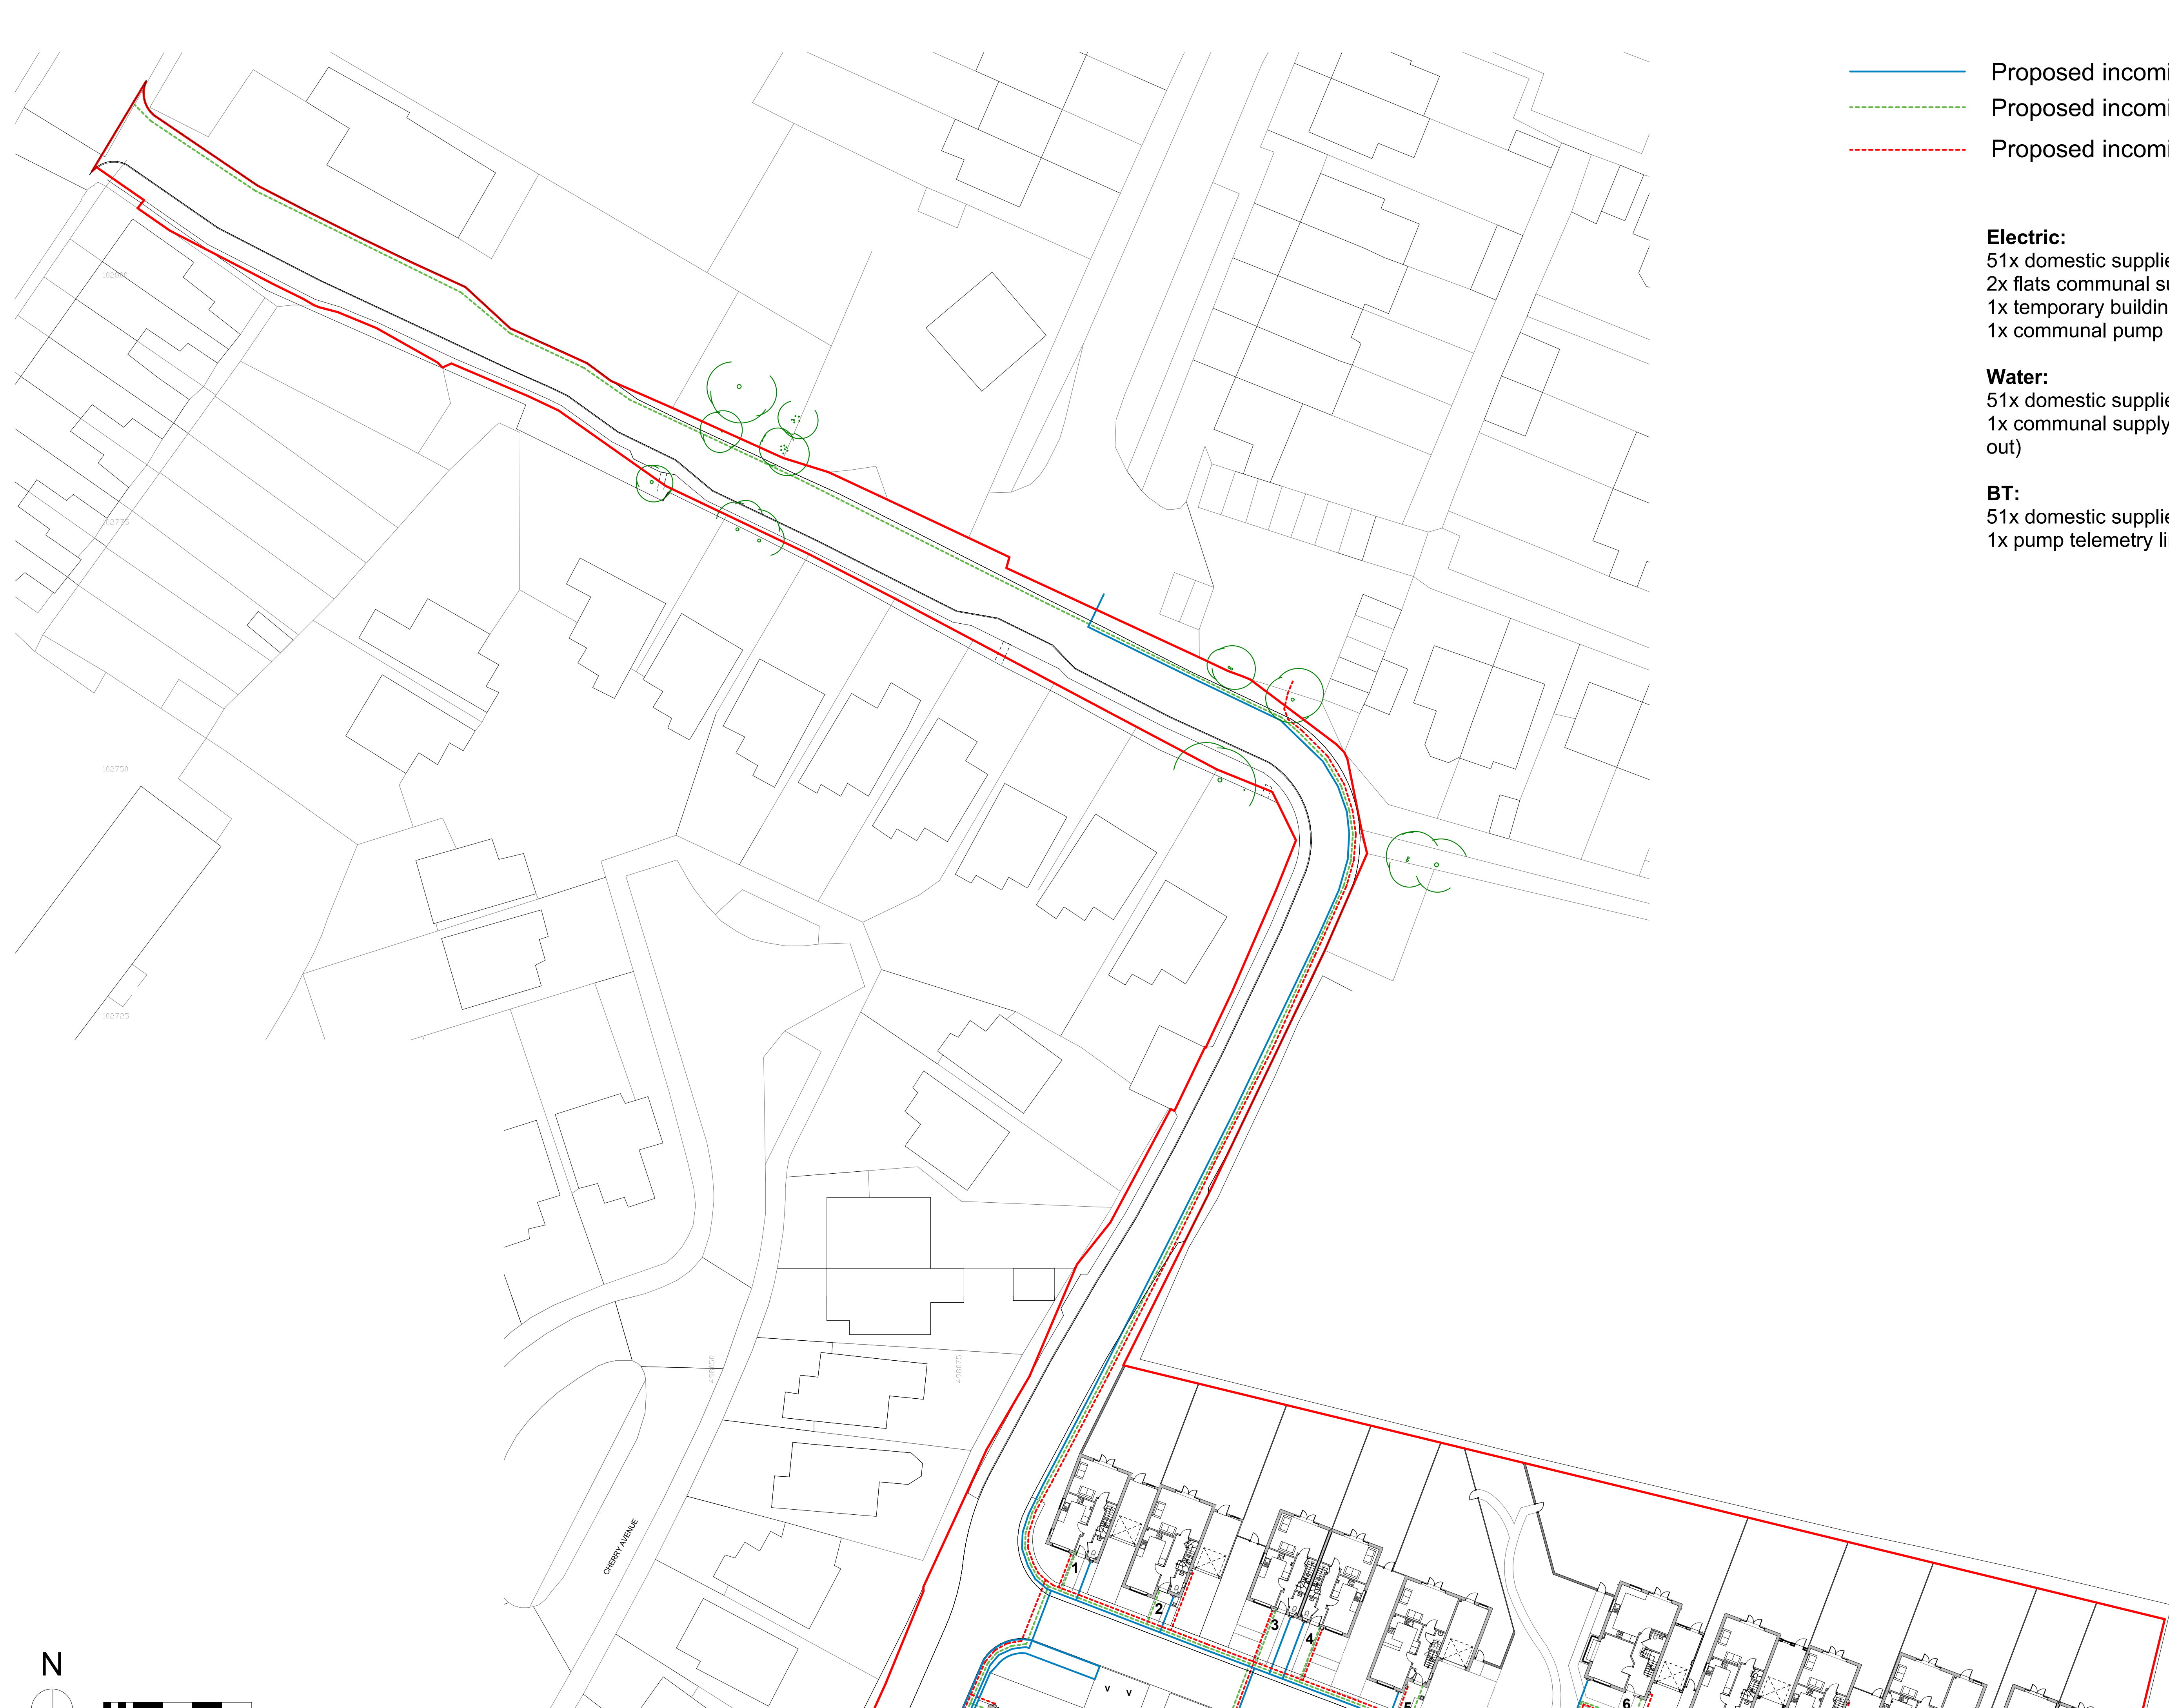

- Proposed incoming water supply
- Proposed incoming BT
- Proposed incoming electric

Electric:
51x domestic supplies
2x flats communal supplies 1ph
1x temporary building supply 1ph
1x communal pump supply 3ph

Water:
51x domestic supplies
1x communal supply (21-24 bin store & pump wash out)

BT:
51x domestic supplies
1x pump telemetry line



Victoria House 14 St Johns Road Hedge End Southampton Hampshire SO30 4AB
Tel 01489 773577 * Fax 01489 797111 * E mail sales@crayfernhomes.co.uk

Do not scale this drawing. Use written dimensions only. All dimensions are to be checked on site prior to commencement of work. This drawing is the copyright of Crayfern Homes Limited and may not be copied altered or reproduced in any way without their written authority.

SITE LAYOUT | SERVICES PLAN (1 of 1)
DEVELOPMENT AT:
CINDERS LANE
YAPTON
BN18 0JJ
FOR
CRAYFERN HOMES LIMITED
Scale :1:300 @ A1 Date : June 2019
Drawing No : 19.14.107