


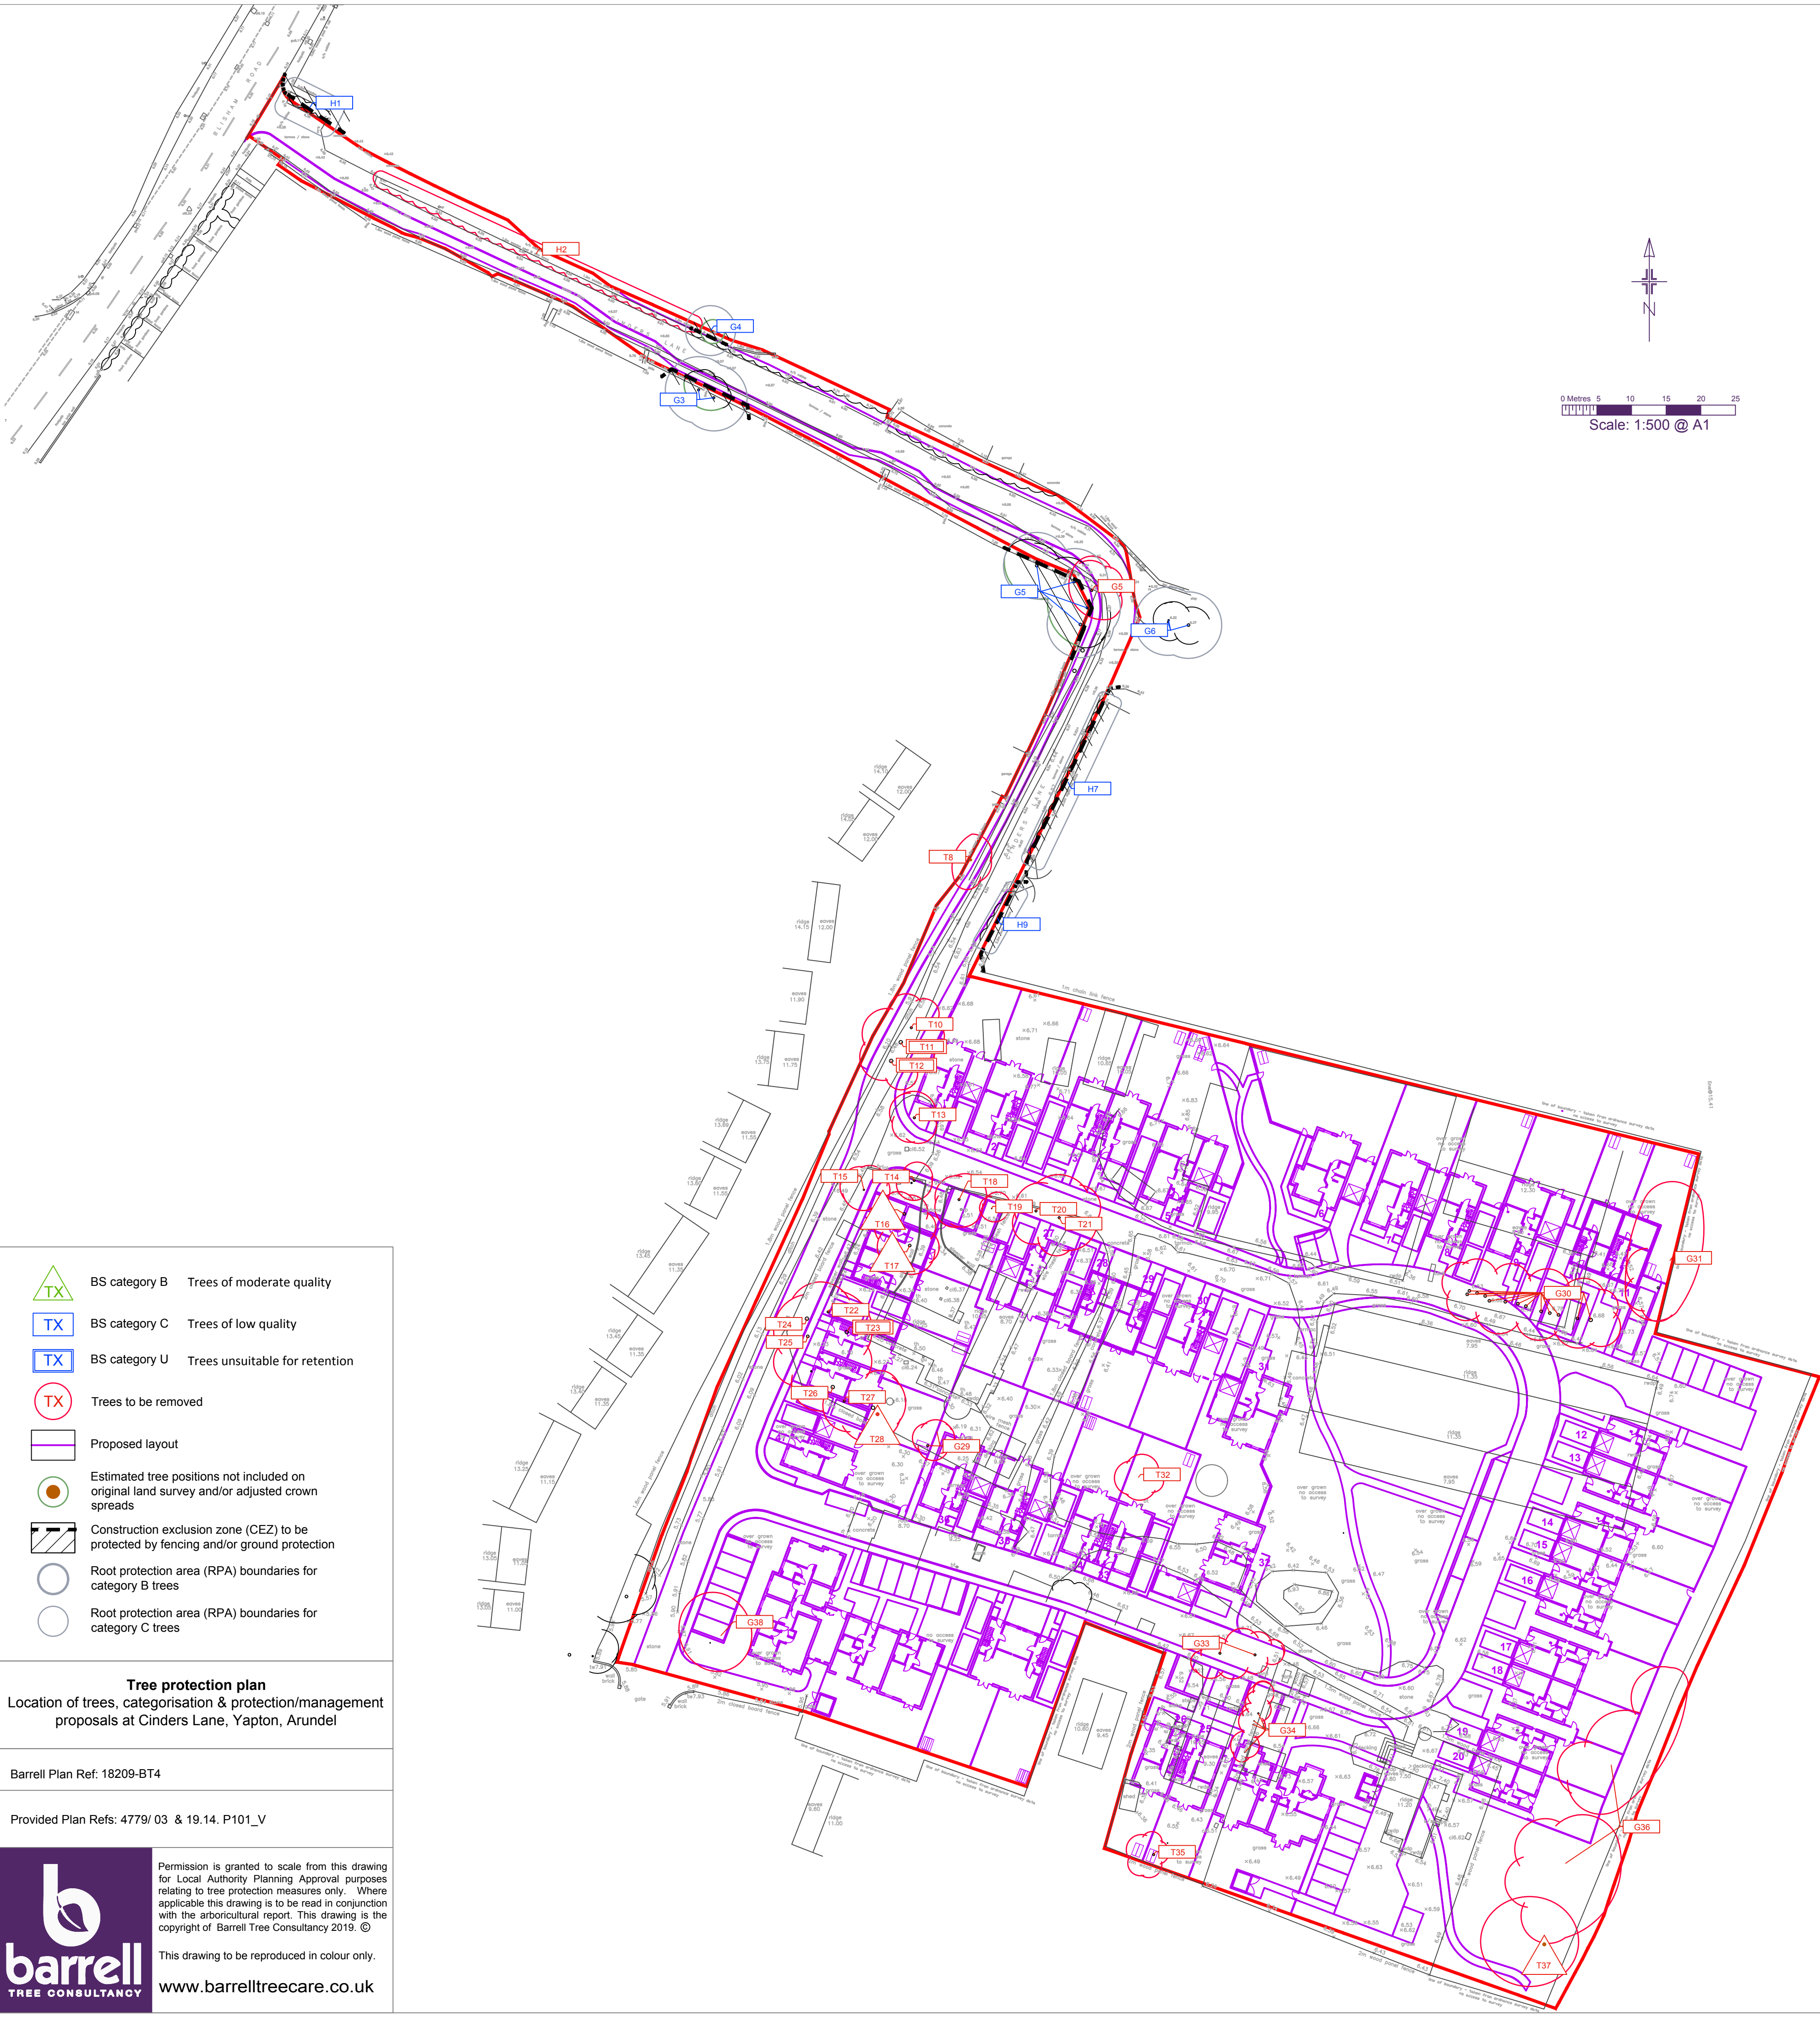

TX

BS category B

Trees of moderate quality

TX

BS category C

Trees of low quality

TX

BS category U

Trees unsuitable for retention

TX

Trees to be removed

Proposed layout

Estimated tree positions not included on original land survey and/or adjusted crown spreads

Construction exclusion zone (CEZ) to be protected by fencing and/or ground protection

Root protection area (RPA) boundaries for category B trees

Root protection area (RPA) boundaries for category C trees

Tree protection plan
Location of trees, categorisation & protection/management proposals at Cinders Lane, Yapton, Arundel

Barrell Plan Ref: 18209-BT4

Provided Plan Refs: 4779/ 03 & 19.14. P101_V

barrell

TREE CONSULTANCY

Permission is granted to scale from this drawing for Local Authority Planning Approval purposes relating to tree protection measures only. Where applicable this drawing is to be read in conjunction with the arboricultural report. This drawing is the copyright of Barrell Tree Consultancy 2019. ©

This drawing to be reproduced in colour only.

www.barrelltreecare.co.uk

SGN 1

Monitoring tree protection

Always:

- have a pre-commencement meeting with the tree consultant before development starts
- use the tree consultant to regularly check that protection remains fit for purpose
- use the tree consultant to supervise work in RPAs
- keep a written record of supervision

SGN 11

Installing services in RPAs

Always:

- use the tree consultant to supervise work in RPAs
- select the least damaging option when installing services, so prioritise trenchless, over broken trench over continuous trench
- hand-dig trenches if trenchless is not feasible

SGN 2

Fencing protected trees

Always:

- install protection before development starts
- make sure protection is fit for purpose, i.e. it prevents damage to trees and soil
- keep protection in place until there is no risk to trees
- get written permission to move or remove any protection

SGN 12

Landscaping in RPAs

Always:

- use the tree consultant to supervise work in RPAs
- avoid raising ground levels within 1m of the trunks of retained trees

SGN 4

Pollution control

Always:

- keep toxic products away from RPAs

How to use plan

More detailed guidance on each Site Guidance Note (SGN) can be found in a printed hard copy compilation of all the SGNs, issued to the Site Manager at the pre-commencement site meeting (Note: This should be retained on site throughout the duration of works). Additionally, an electronic pdf compilation of all the SGNs, was submitted with this drawing to the local planning authority and the client. Alternatively, a pdf of each SGN can be downloaded by:

- clicking the image links in the electronic pdf version of this plan;
- holding a mobile phone QR (Quick Response) code reader over the QR code in the paper version of this plan; or
- visiting our website at <https://www.barrelltreecare.co.uk/resources/technical-guidance>

Tree schedule				
Tree No	Species	Category	RPA Radius	Tree Works
All retained trees & hedges				Carry out safety check and lift over site to 3-4m as necessary.
H1	Leyland cypress	C	3.0	Clip back over access
H2	Cherry laurel	C	2.4	Fell for development
G3	Leyland cypress	C	4.8	Clip back over access
G4	Leyland cypress	C	3.6	Clip back over access
G5	Birch	C	4.8	Fell part for development
G6	Thorn	C	4.8	-
H7	Hawthorn	C	1.8	Clip back over access
T8	Bay	C	4.8	Fell for access road
H9	Laurel	C	1.8	Clip back over access
T10	Cherry	C	3.6	Fell for development
T11	Gum	U	7.5	Fell for management
T12	Gum	U	7.8	Fell for management
T13	Cedar of Lebanon	C	3.0	Fell for development
T14	Leyland cypress	C	2.4	Fell for development
T15	Beech	C	4.2	Fell for development
T16	Atlantic cedar	B	4.2	Fell for development
T17	Atlantic cedar	B	4.5	Fell for development
T18	Purple plum	C	4.2	Fell for development
T19	Monkey puzzle	C	1.8	Fell for development
T20	Purple plum	C	2.4	Fell for development
T21	Cherry	C	4.8	Fell for development
T22	Norway maple	C	2.4	Fell for development
T23	Weeping willow	U	7.8	Fell for management
T24	Monterey cypress	C	7.5	Fell for development
T25	Monterey cypress	C	6.9	Fell for development
T26	Arizona cypress	C	7.2	Fell for development
T27	Norway maple	C	2.4	Fell for development
T28	Monterey cypress	B	8.4	Fell for development
G29	Laurel, cypress	C	2.4	Fell for development
G30	Leyland cypress	C	5.4	Fell for development
G31	Leyland cypress	C	3.6	Fell for development
T32	Goat willow	C	3.6	Fell for development
G33	Birch	C	4.2	Fell for development
G34	Bay, thorn	C	2.4	Fell for development
T35	Cypress	C	4.8	Fell for development
G36	Thorn, ash, goat willow	C	4.2	Fell for development
T37	Ash	B	7.2	Fell for development
G38	Goat willow	C	3.6	Fell for development