



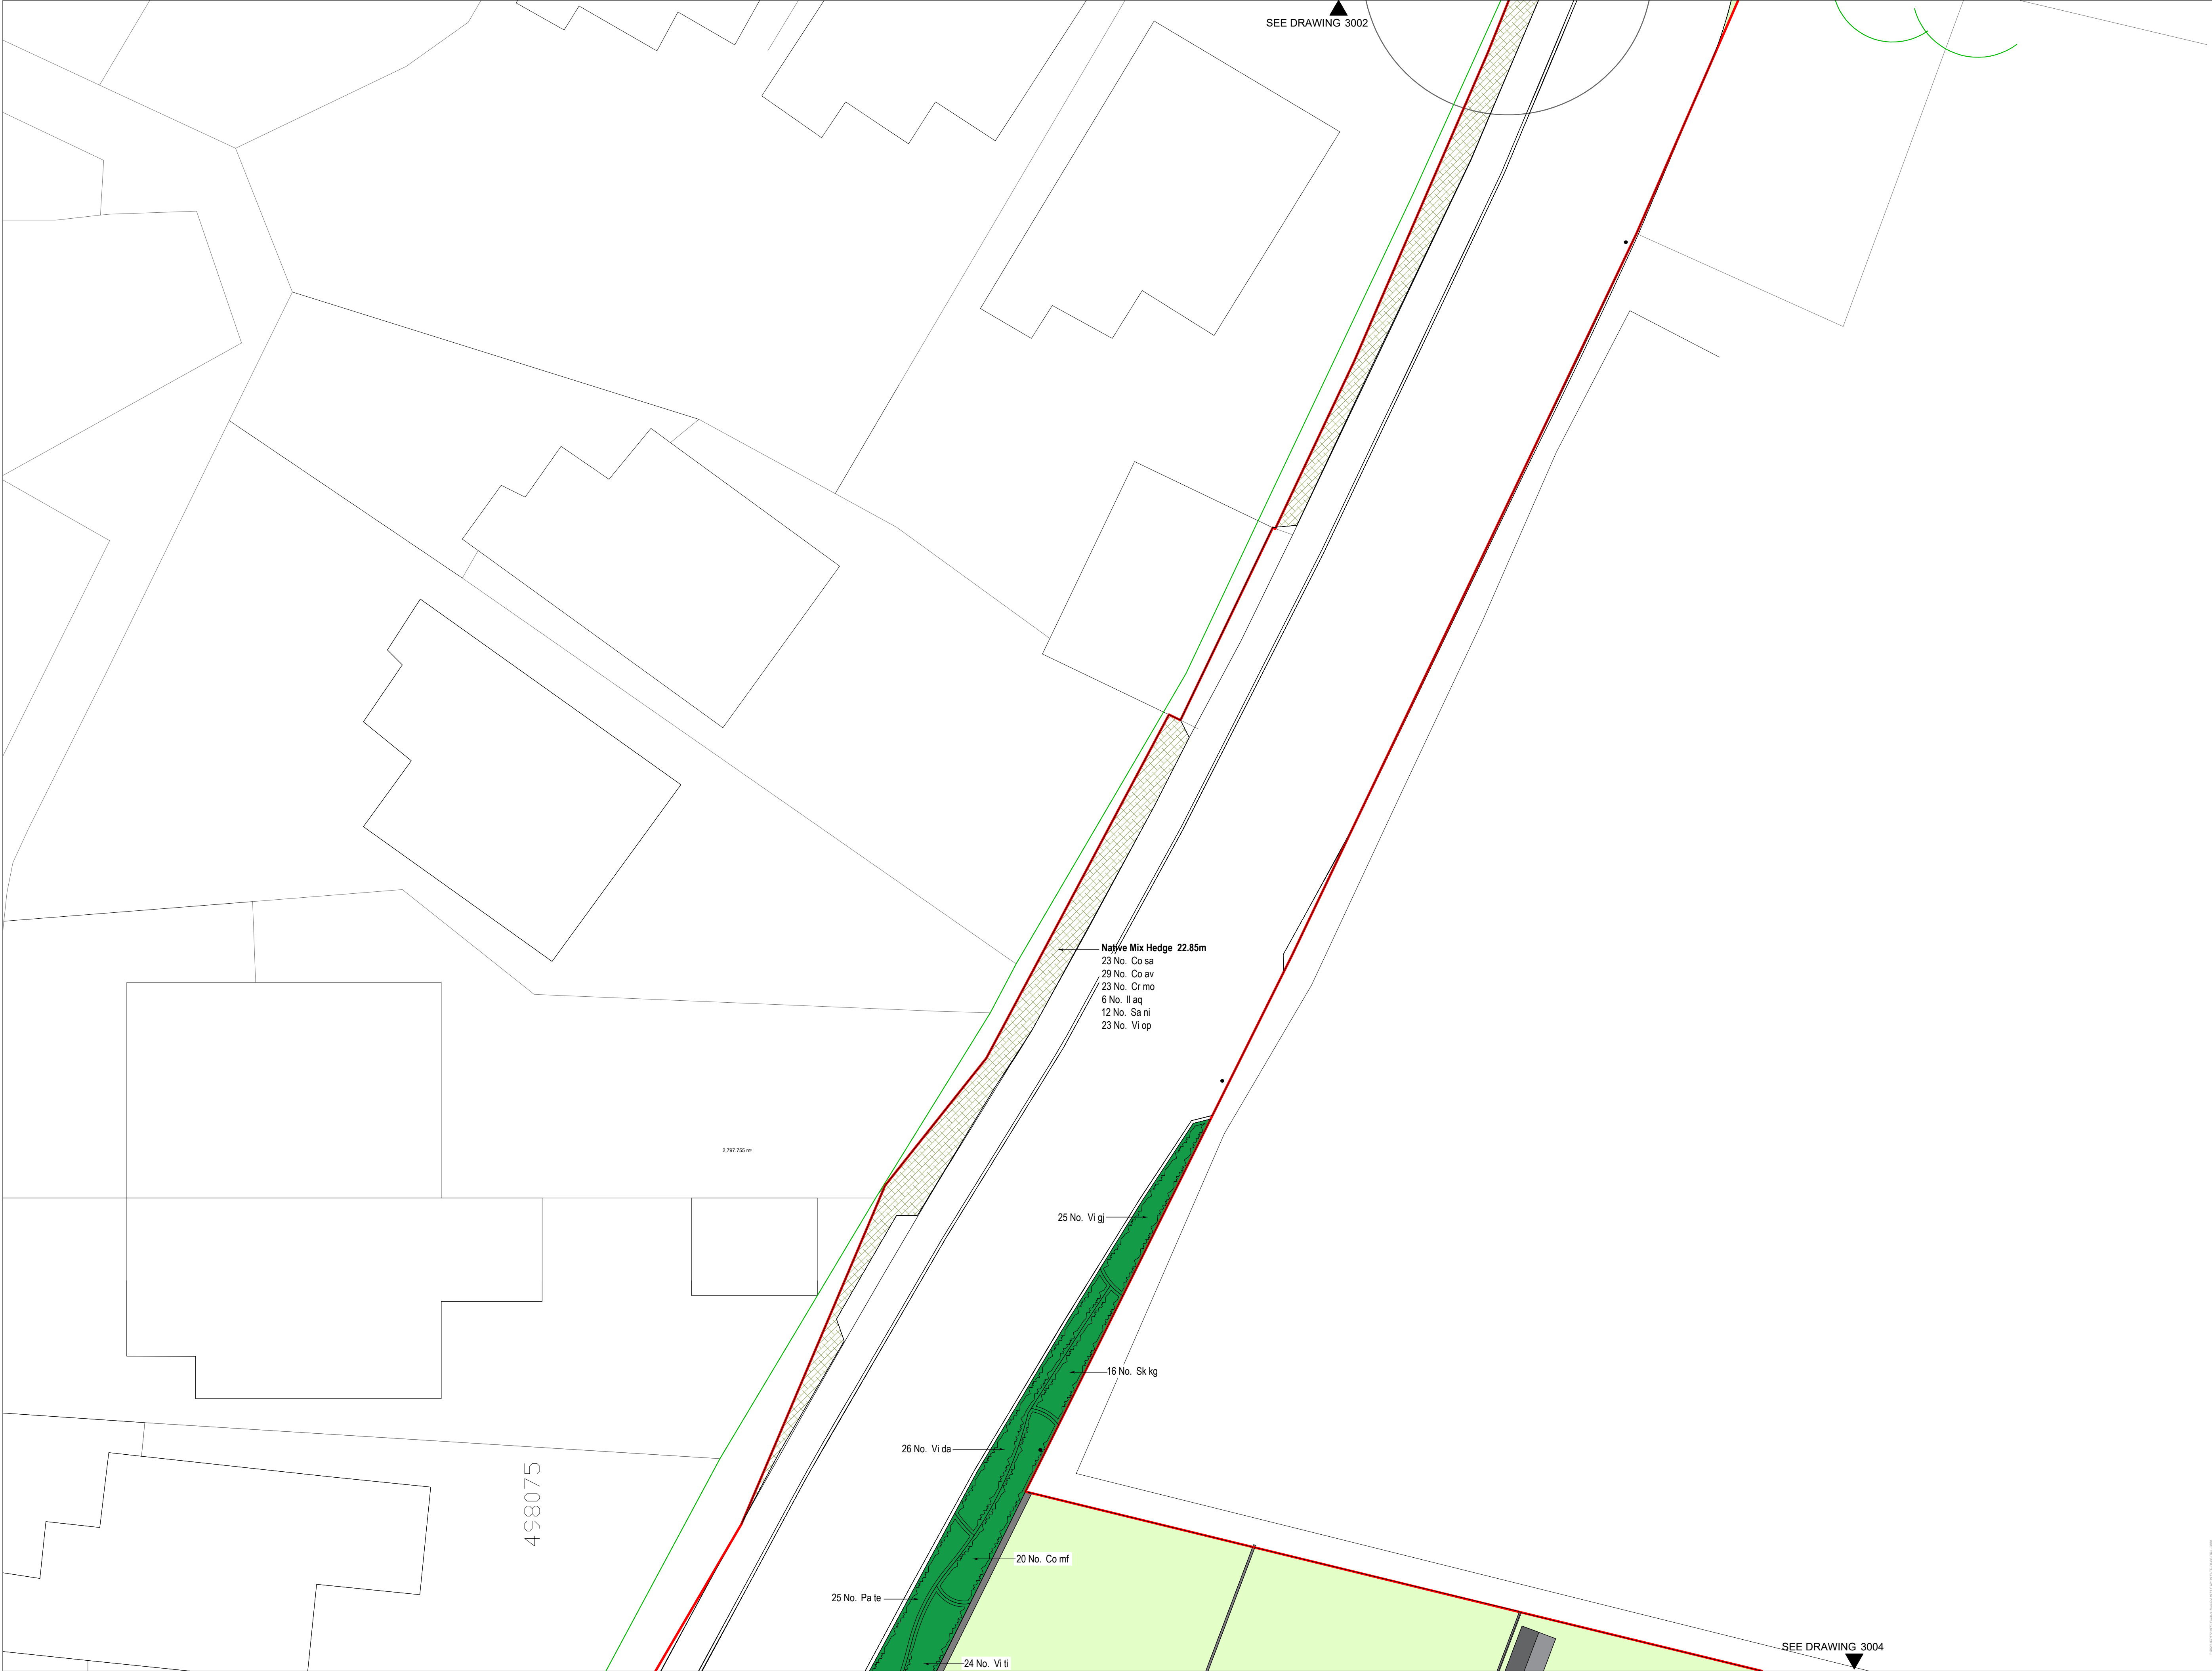

- 0m 5m north
- All dimensions in millimetres unless otherwise indicated. All levels in metres relative to Ordnance Datum and are positive (AOD) unless otherwise indicated.
 - Figure dimensions only to be taken from this drawing, do not scale. Dimensions to be checked on site.
 - For civil and structural matters including existing and proposed services, sub-base construction and site structures (including retaining walls over 900mm height) refer to information by others.
 - The original version of this drawing was produced in colour - monochrome copies should not be relied upon to accurately reflect all drawing elements.
 - This drawing has been prepared for planning purposes only and should not be used for quantification, tender or construction.

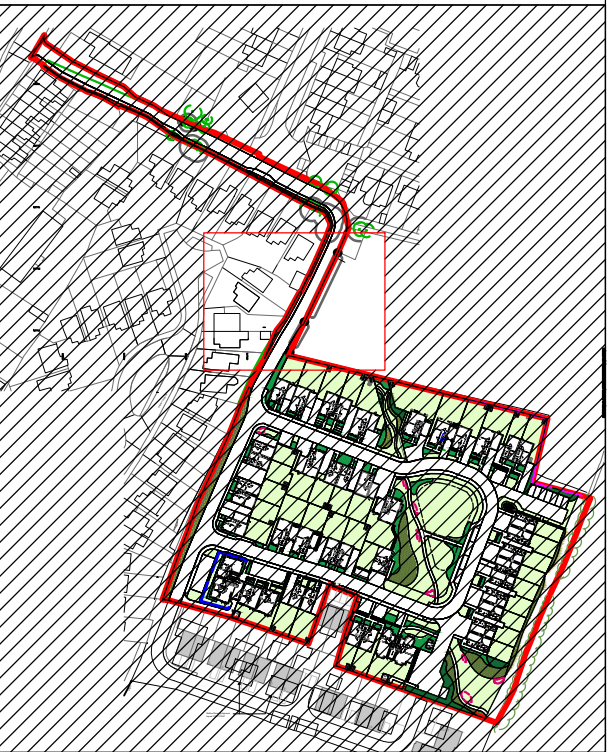

LOCATION PLAN

- 0.9m h clipped hedge
- 0.9m h native hedge
- Native shrub mix
- Shrub and herbaceous planting to private and communal gardens
- Species-rich wildflower meadow
- Amenity grass (turf or seeded)
- Climbers
- Bulbs in grass

Note:
Refer to terra firma drawing 1973-TF-00-00-DR-L-1001 for Landscape Strategy, specification and tree species and numbers

05.08.19	AS	KB	First issue	
rev.	date	by	chk	notes
project	Cinders Lane, Yapton			
title	Detailed planting plan (3 of 9)			
status	Planning		scale @ A1 1:100	
dwg no	1973-TF-00-00-DR-L-3003			
references	19.14.P101 Site Layout rev. X, by Crayfern Homes			