



Planting Schedule

Native Hedges								
Abbreviation	Species	Height	Specification	Density	% Mix	Qty.		
Co sa	Comus sanguinea	60-80cm	1+1: Transplant - seed raised: Branched: 3 brks: B	5/m	20%	180 No.		
Co av	Corylus avellana	80-100cm	1+2: Transplant - seed raised: Branched: 4 brks: B	5/m	25%	226 No.		
Cr mo	Crataegus monogyna	80-100cm	1+2: Transplant - seed raised: B	5/m	20%	180 No.		
Il aq	Ilex aquifolium	80-100cm	CG or bagged	5/m	5%	46 No.		
Sa ni	Sambucus nigra	80-100cm	1+1: Transplant - seed raised: Branched: 3 brks: B	5/m	10%	91 No.		
Vi op	Viburnum opulus	80-100cm	1+2: Transplant - seed raised: Branched: 3 brks: B	5/m	20%	180 No.		

Clipped Hedges						
Abbreviation	Species	Height	Specification	Density	Qty.	
Carp_betu	Carpinus betulus	80-100cm	1+1: Transplant - seed raised: Branched: 5 brks: C	3/m	295 No.	
Ligu_oval	Ligustrum ovalifolium	80-100cm	0/2: Cutting: Branched: 5 brks: B	3/m	335 No.	


Shrubs		Abbreviation	Species	Height	Pot Size	Specification	Density	Qty.
Ab fm	Abelia	30-40cm	<i>Abelia x grandiflora 'Francis Mason'</i>	30-40cm	3L	Bushy: 3 brks: C	3m ²	50 No.
An hj	Anemone	30-40cm	<i>Anemone x hybrida 'Hononine Jubert'</i>	30-40cm	2L	Full Pot: C	6m ²	115 No.
Be ta	Berberis thunbergii	30-40cm	<i>Berberis thunbergii 'Atropurpurea'</i>	30-40cm	3L	Branched: 5 brks: C	3m ²	41 No.
Be co	Bergenia cordifolia	30-40cm	<i>Bergenia cordifolia</i>	30-40cm	2L	Full Pot: C	5m ²	183 No.
Co mf	Comus sanguinea	40-60cm	<i>Comus sanguinea 'Midwinter Fire'</i>	40-60cm	3L	Branched: 3 brks: C	3m ²	162 No.
Co sf	Comus stolonifera	60-80cm	<i>Comus stolonifera 'Flaviramea'</i>	60-80cm	3L	Branched: 4 brks: C	2m ²	68 No.
Co da	Cotoneaster dammeri	40-60cm	<i>Cotoneaster dammeri</i>	40-60cm	2L	Bushy: 3 brks: C	5m ²	171 No.
El ab	Elaeagnus x ebbingei	40-60cm	<i>Elaeagnus x ebbingei</i>	40-60cm	3L	Branched: 3 brks: C	2m ²	38 No.
Es ab	Escallonia 'Apple Blossom'	40-60cm	<i>Escallonia 'Apple Blossom'</i>	40-60cm	3L	Bushy: 4 brks: C	5m ²	105 No.
Eu eg	Euonymus fortunei	20-30cm	<i>Euonymus fortunei 'Emerald Gaiety'</i>	20-30cm	3L	Bushy: 7 brks: C	3m ²	141 No.
Fa ja	Fatsia japonica	30-40cm	<i>Fatsia japonica</i>	30-40cm	3L	Leader: C	3m ²	36 No.
He sa	Hebe 'Sapphire'	20-30cm	<i>Hebe 'Sapphire'</i>	20-30cm	3L	Bushy: 5 brks: C	5m ²	158 No.
He ps	Hebe pinguifolia	30-40cm	<i>Hebe pinguifolia 'Sutherlandii'</i>	30-40cm	3L	Bushy: 5 brks: C	5m ²	74 No.
Hy hi	Hypericum 'Hidcote'	30-40cm	<i>Hypericum 'Hidcote'</i>	30-40cm	3L	Bushy: 5 brks: C	3m ²	46 No.
La am	Lavandula angustifolia	20-30cm	<i>Lavandula angustifolia 'Munstead'</i>	20-30cm	3L	Bushy: 5 brks: C	5m ²	124 No.
Lo pi	Lonicera pileata	30-40cm	<i>Lonicera pileata</i>	30-40cm	3L	Bushy: 6 brks: C	4m ²	153 No.
Pa te	Pachysandra terminalis	30-40cm	<i>Pachysandra terminalis</i>	30-40cm	2L	Several Shoots: 7 brks: C	5m ²	136 No.
Ph be	Philadelphus 'Belle Etoile'	30-40cm	<i>Philadelphus 'Belle Etoile'</i>	30-40cm	3L	Branched: 4 brks: C	3m ²	24 No.
Pr ol	Prunus laurocerasus	30-40cm	<i>Prunus laurocerasus 'Otto Luyken'</i>	30-40cm	3L	Bushy: 3 brks: C	3m ²	161 No.
Ra bo	Rosa 'Bonica'	30-40cm	<i>Rosa 'Bonica'</i>	30-40cm	2L	Cutting: Bush: 4 brks: C	3m ²	27 No.
Ro mu	Rosmarinus officinalis	30-40cm	<i>Rosmarinus officinalis 'Miss Jessop's Upright'</i>	30-40cm	3L	Bushy: 4 brks: C	3m ²	62 No.
Sk kg	Skimmia x confusa	30-40cm	<i>Skimmia x confusa 'Kew Green'</i>	30-40cm	3L	Bushy: 3 brks: C	4m ²	63 No.
Sy ch	Symphoricarpos x chensuilli	40-60cm	<i>Symphoricarpos x chensuilli 'Hancock'</i>	40-60cm	3L	Branched: 5 brks: C	3m ²	155 No.
Vi da	Viburnum davidii	20-30cm	<i>Viburnum davidii</i>	20-30cm	3L	Bushy: 3 brks: C	4m ²	212 No.
Vi ti	Viburnum tinus	30-40cm	<i>Viburnum tinus</i>	30-40cm	3L	Bushy: 4 brks: C	2m ²	72 No.
Vi gi	Vincetoxicum 'Gertrude Jekyll'	30-40cm	<i>Vincetoxicum 'Gertrude Jekyll'</i>	30-40cm	2L	Several Shoots: 3 brks: C	5m ²	197 No.

Herbaceous							
Abbreviation	Species	Pot Size	Specification	Density	Qty.		
Di pa	Digitalis purpurea 'Alba'	2L	Full Pot: C	6m ²	37 No.		
Dr fi	Dryopteris filix-mas	1.5-2L	Full Pot: C	5m ²	71 No.		
Eu ar	Euphorbia amygdaloides robbiae	2L	Full Pot: C	5m ²	111 No.		
Ge ma	Geranium macrorrhizum	2L	Full Pot: C	6m ²	144 No.		
He fo	Helleborus foetidus	2L	Full Pot: C	5m ²	61 No.		
Ir fo	Iris foetidissima	2L	Full Pot: C	6m ²	49 No.		
Ru sg	Rudbeckia fulgida sultivanti 'Goldsturm'	2L	Full Pot: C	6m ²	100 No.		
Se sb	Sedum spectabile 'Brilliant'	2L	Full Pot: C	5m ²	109 No.		
Wa te	Waldsternia ternata	2L	Full Pot: C	7m ²	72 No.		

Climbers						
Abbreviation	Species	Height	Pot Size	Specification	Density	Qty.
Part_henr	Parthenocissus henryana	80-100cm	3L	Caned; several shoots; 2 breaks	Counted	4 No.

Bulbs					
Abbreviation	Species	Bulb Size	Specification	Density	Qty.
C tom	Crocus tommasinianus	5/7	Grade 5/7	15/m ²	170 No.
Na ps	Narcissus pseudonarcissus	5/6	Grade 5/6	15/m ²	467 No.

Native Mix		Number	Abbreviation	Species	Specification	Density
115 No.	Co sa	Comus sanguinea	1+1: Transplant - seed raised: Branched: 3 brks: B	3m²		
143 No.	Co av	Corylus avellana	1+2: Transplant - seed raised: Branched: 4 brks: B	3m²		
115 No.	Cr mo	Crataegus monogyna	1+2: Transplant - seed raised: B	3m²		
31 No.	Il aq	Ilex aquifolium	CG or bagged	3m²		
59 No.	Sa ni	Sambucus nigra	1+1: Transplant - seed raised: Branched: 3 brks: B	3m²		
115 No.	Vi op	Viburnum opulus	1+2: Transplant - seed raised: Branched: 3 brks: B	3m²		
Total: 578 No.						

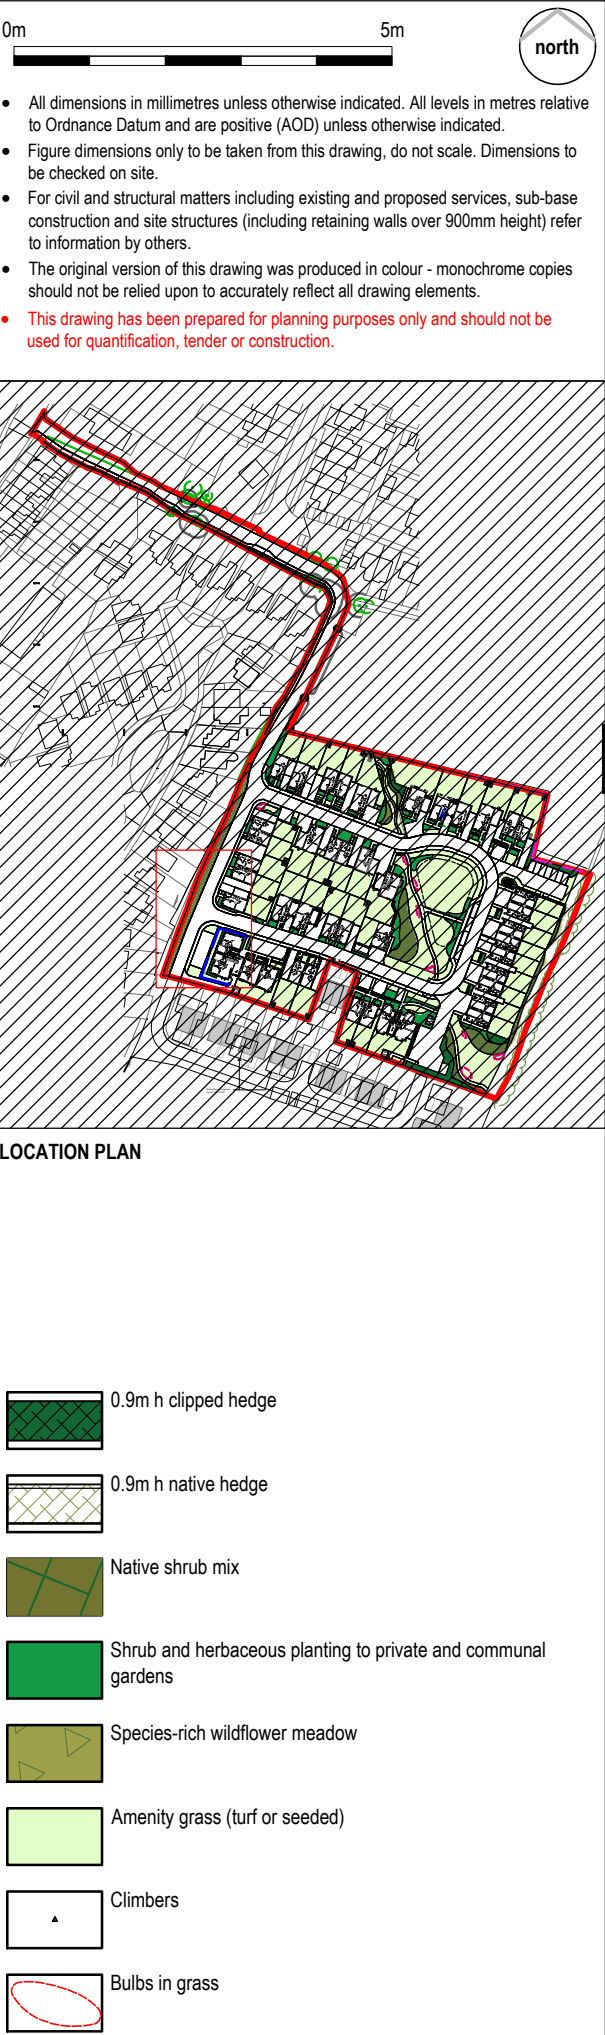

Note:
Refer to terra firma drawing 1973-TF-00-00-DR-L-1001 for Landscape Strategy, specification and tree species and numbers