


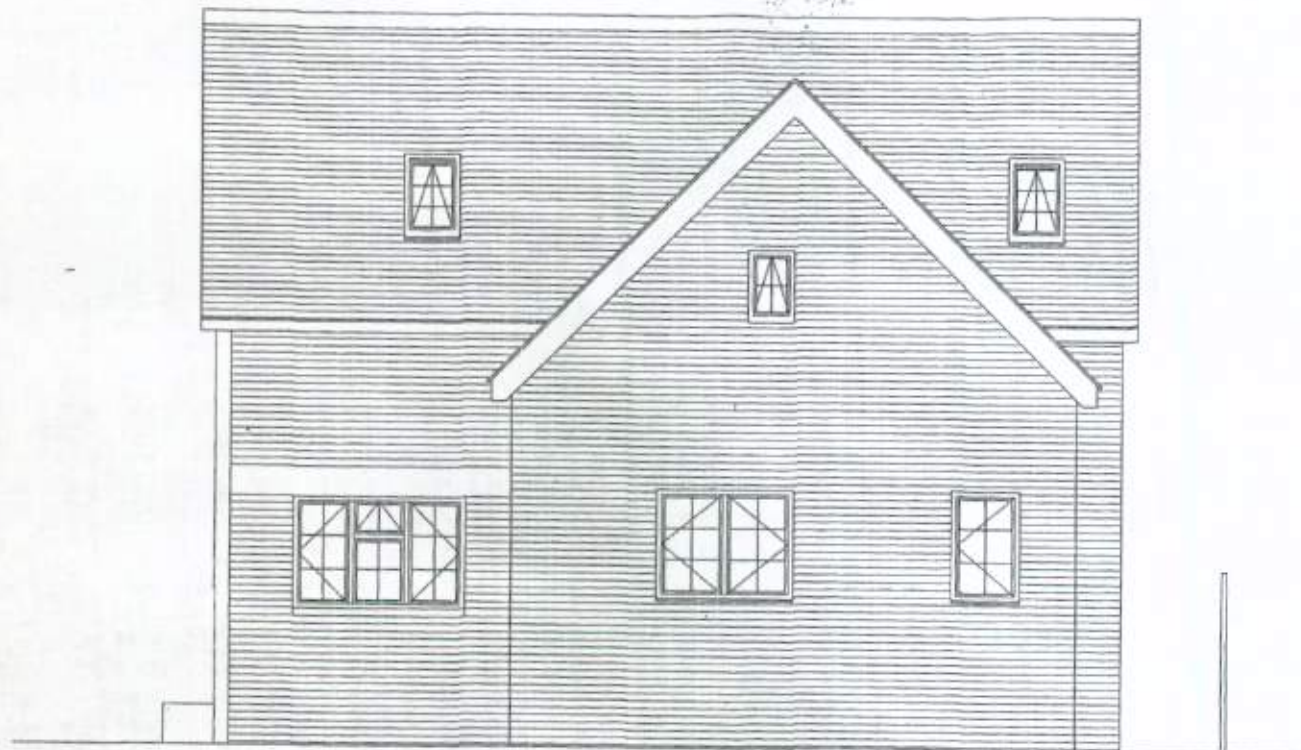

MATERIALS:-
 MAIN ROOF - PITCHED AND PLAIN CLAY TILES
 VERANDA ROOF - PITCHED AND SLATED
 MAIN WALLS - RED BRICK WITH FEATURE HERRINGBONE
 WALLS ENCLOSED BY VERANDA, DORMER WALLS AND
 WEST FACING GABLE TO BE OAK FEATHERED EDGED BOARDING.
 WINDOWS AND DOORS - UPVC WOOD GRAIN EFFECT.
 ROOF LIGHTS - CONSERVATION TYPE.
 EAVES JOINERY - WANEY EDGED OAK.



Michael Pearce & Associates Ltd
 Chartered Surveyors - Architectural Consultants
 3 West Ridings, East Preston, West Sussex - BN16 2TD

Tel 01903 786839
 Mob 07812 195560
 e-mail: michael@mpa-surveyors.co.uk

NEW DWELLING
 LAND REAR OF EAPPA FARMHOUSE,
 NORTH END ROAD,
 YAPTON.

DRW NO 7 SCALE 1/50
 PROPOSED EAST ELEVATION