



Acme double camber clay plain tiles

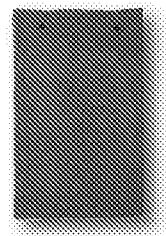

colour availability

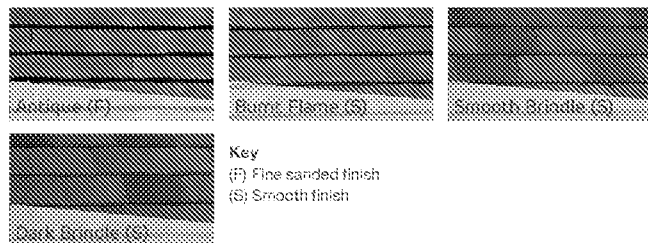

> See pages 28-31 for more detailed colour panels

technical toolkit


Marley Eternit provides a comprehensive technical service and a range of on-line tools to ensure design performance and compliance to the latest British Standards and NHBC technical guidelines. These services include:

- > Fixing specifications: marleyeternit.co.uk/tilefix
- > NBS clauses: marleyeternit.co.uk/specrite
- > CAD details: marleyeternit.co.uk/cad
- > BIM models: marleyeternit.co.uk/bim

For more information on the recent update to the British Standard for Slating and Tiling (BS 5534) and how it might affect your project, please visit marleyeternit.co.uk/BS5534

feature tiles

Available in a range of colours. For advice on the use of feature tiles in main roof areas, contact the Technical Advisory Service.

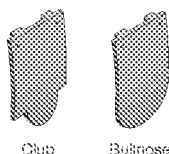

Club

Bullnose

Sustainability	
Green guide rating	A* (Element ref: 812410006)
BES 6001	Very good – can achieve 3 credits
Embodied carbon	Carbon footprint of 27 KgCO ₂ e/m ² at 100mm gauge

Technical data	
Size of tile	265mm x 165mm
Minimum pitch*	35°
Maximum pitch	90°
Minimum headlap	65mm (roof) 35mm (vertical)
Maximum gauge	100mm (roof) 115mm (vertical)
Cover width	165mm (nominal)
Tile thickness	11mm (nominal)
Covering capacity (per)	60 tiles/m ² at 100mm gauge (roof) 53 tiles/m ² at 115mm gauge (vertical)
Weight of tiling (approx.)	64kg/m ² (0.63 kN/m ²) at 100mm gauge (roof) 56kg/m ² (0.55 kN/m ²) at 115mm gauge (vertical)
Battens required (incl)	10.0 lin.m/m ² at 100mm gauge (roof) 8.7 lin.m/m ² at 115mm gauge (vertical)
Batten size recommended	38 x 25mm for rafters/supports not exceeding 600mm centres (fixed to BS 5534)
Tile nails	38mm x 2.65mm
Authority	BS EN 1304

* The minimum recommended pitch and lap may be influenced by special circumstances, please contact the Technical Advisory Service.

