




PHILIPS SURVEYORS

BUILDING SURVEYORS, DESIGNERS & CONSULTANTS

PHILIPS SURVEYORS LLP, THE OLD COACH HOUSE, 78 LOWER STREET, PULBOROUGH, WEST SUSSEX, RH20 2AA
TEL 01798 873222 FAX 01798 873444
EMAIL INFO@PHILIPS-SURVEYORS.CO.UK
WWW.PHILIPSCHARTEREDSURVEYORS.CO.UK

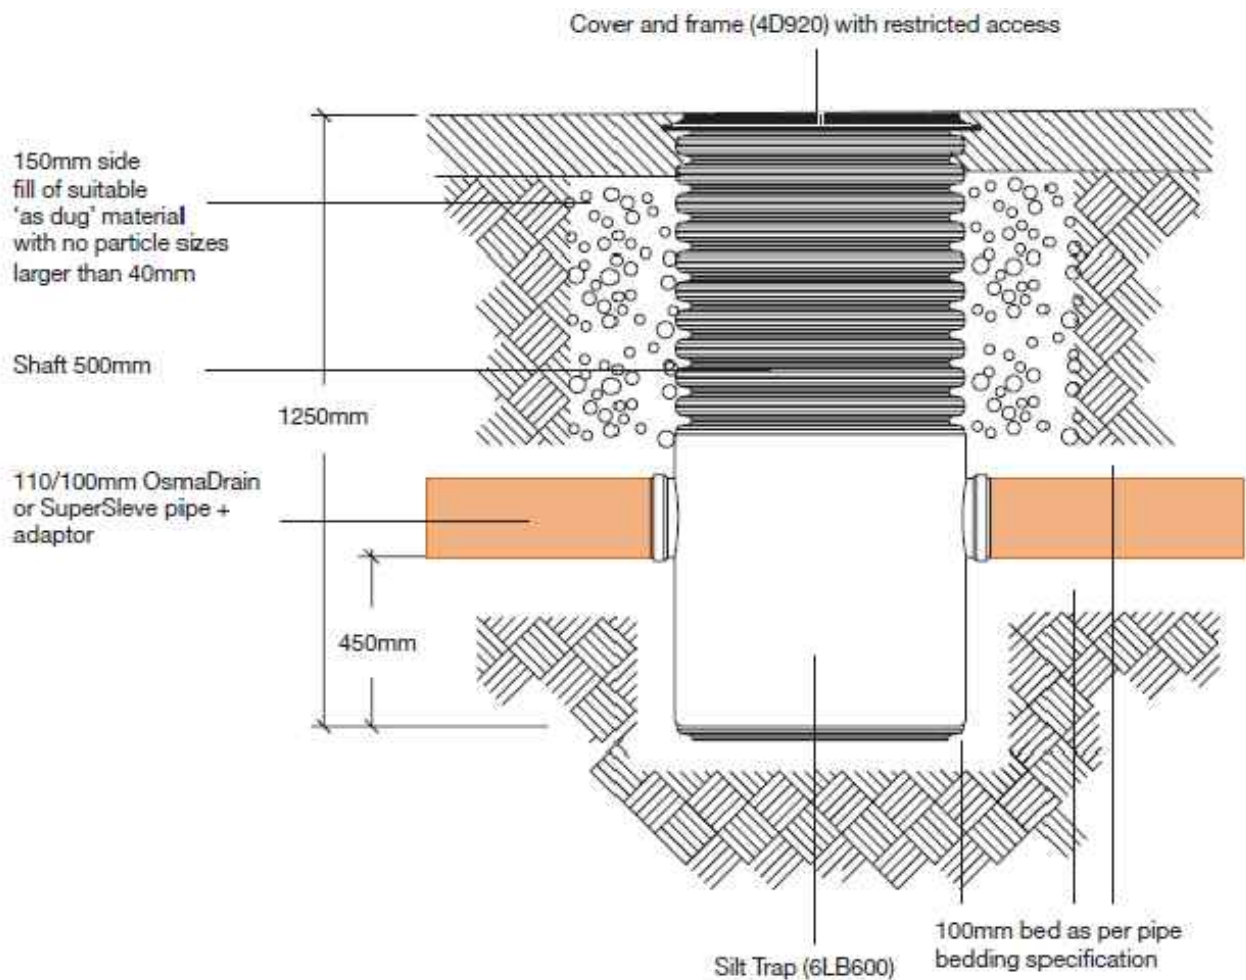

CLIENT:

Mr & Mrs N Boffee
Longacre, Maypole Lane, Yapton, West Sussex. BN18 0DR.

PROJECT:

Longacre, Maypole Lane, Yapton, West Sussex. BN18 0DR.

DRAWING TITLE:

Typical Osma Silt Trap/Catchpit

Rev.

Amendments

Date

Drw.

DRAWN:

GRM

JOB NO:

1937/14

SCALE:

1:20

CHECKED:

GRM

DRAWING NO:

TST-01

REV:

DATE:

Feb 18

© Philips Surveyors LLP.