



PHILIPS SURVEYORS

BUILDING SURVEYORS, DESIGNERS & CONSULTANTS

Groundwater Monitoring Log

Sheet No: |

Project no: 1937-1A

Project: LONGACRE HOLIDAY CRT, MARPOLE LANE, HARTON.


Client: N- Boffin

Location of trial pit: See sketch SK 1. Depth 2.2m

Date of inspection	Groundwater note & depth	Comment	Surveyor
Monday 17/1/17 AM.	None noted.	Clear day & cold Photos taken.	
Saturday 4/2/17 PM.	None noted	Bright & Sunny following previous rainfall. Photos taken	
Monday 13/2/17 AM	None noted.	Hazy sunshine & windy following a period of rainfall Photos taken.	
See photo schedule for photos taken each day.			

Notes: Remember to take record photos and include staff within each photo as a record of depths and measure depth of any water present and note on weather conditions

SKETCH SK1 - location of ground water
trial hole.

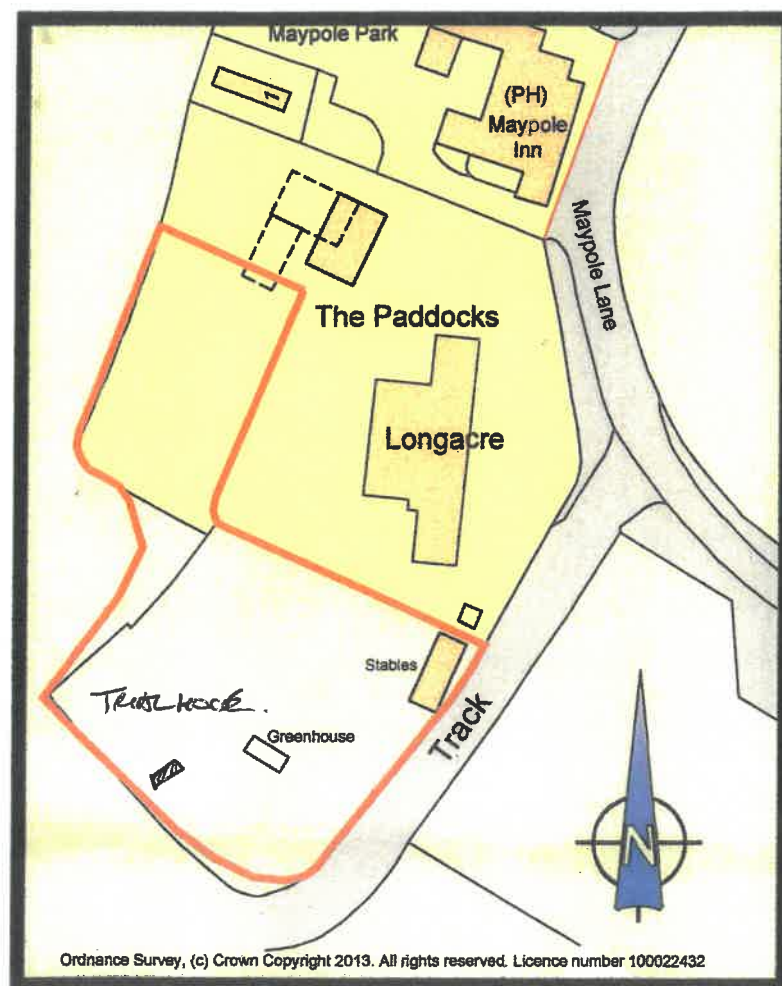

Location Plan **Scale 1:1000**

LONGACRE HOUSE LOT, MAYPOLE LANE, XPTON.

17 JAN 17.

Groundwater monitoring photos



17.1.17



17.1.17



4.2.17



4.2.17



13.2.17



13.2.17