

10mm thick gravel finished surface covering.

Oak sleeper edging with concrete haunching.


Gravel Retention system (Bodpave/Core Gravel or similar) 40 plastic grid surfacing system white.

25mm compacted sharp sand/grit blinding.

Min. 350mm DOT Type3 sub-base throughout area of driveway.

Permeable Geotextile Terram T1500 to top and bottom of DOT Type 3 and wrapped up sides to perimeters to prevent fines entering.

Sub-grade

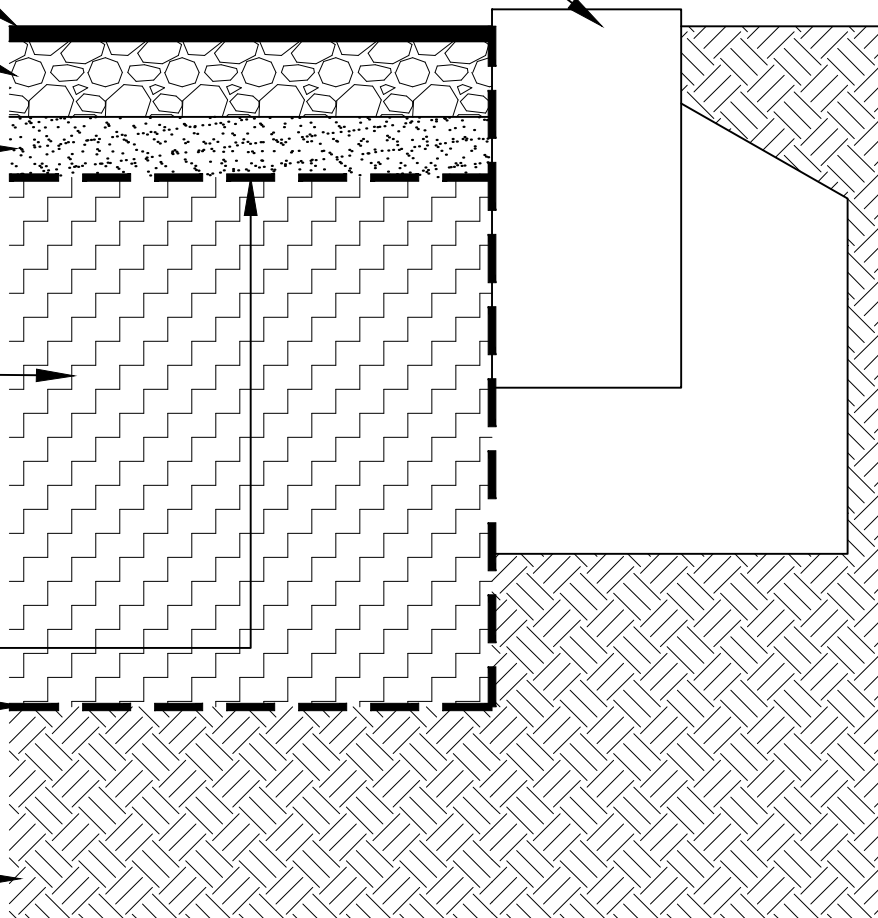

PHILIPS SURVEYORS

BUILDING SURVEYORS, DESIGNERS & CONSULTANTS

PHILIPS SURVEYORS LLP, THE OLD COACH HOUSE, 78 LOWER STREET, PULBOROUGH, WEST SUSSEX, RH20 2AA
TEL 01798 873222 FAX 01798 873444
EMAIL INFO@PHILIPS-SURVEYORS.CO.UK
WWW.PHILIPSCHARTEREDSURVEYORS.CO.UK



CLIENT:

Mr & Mrs N Boffee
Longacre, Maypole Lane, Yapton, West Sussex. BN18 0DR.

PROJECT:

Longacre, Maypole Lane, Yapton, West Sussex. BN18 0DR.

DRAWING TITLE:

Permeable Driveway Gravel Retention

Rev.

Amendments

Date

Drw.

DRAWN:

GRM

JOB NO:

1937/14

SCALE:

1:5

CHECKED:

GRM

DRAWING NO:

PD-01

REV:

DATE:

Feb 18

© Philips Surveyors LLP.