

Orientation of site has not been checked, design subject to check before installation




MAECS02



SB2054



SB2064

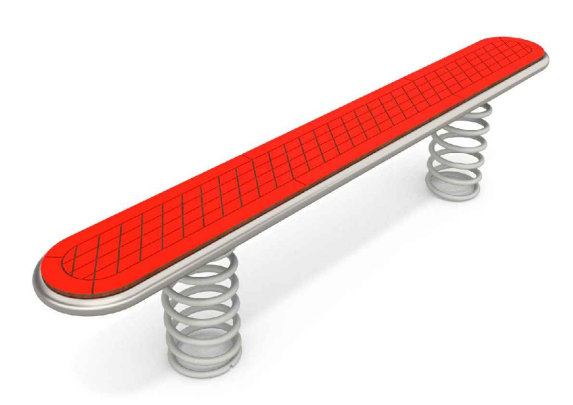

SB3111



TB7091 (0.9m)



SB3034



SB4052



SB5084



SB5057



Miracle
Design & Play

TEL: ++44 (0)1604 658240
E-MAIL: sales@miracledandp.co.uk
WEB: www.miracledesignandplay.co.uk

PROJECT TITLE:
Yapton LEAP

SHEET TITLE: Proposal

KEY:
Fencing:
1m High, 1.2m Wide Self Closing Bowtop Gates, Galvanised and Powder Coated Red
1m High, 3m Wide Dual Use Bowtop Gates, Galvanised and Powder Coated Red
1m High Bowtop Fencing, Galvanised only

Surfacing:
PCC Edging to perimeter of Surfacing
Grass Mounds by Others
Existing Grass
Macadam Surfacing by Others
Grass Mat Safer Surfacing: ECONMAT GRASS TILES 1.5M X 1M TO CH 3.0M

Landscaping:
Trees by Others
Planting by Others

Equipment Fall Zone (No safety surfacing required if located on well maintained turf and under 1.5m CPH)

REVISIONS		
Issue	Description	Date
D	Revised as per client's request	13/04/21
C	Revised with new swings	12/04/21
B	Revised to new layout	07/04/21
A	Revised with new swing	05/01/21

DRAWN BY: G. Medica

SCALE: 1:100 @A1 ISSUE: D

DRAWING NO: Q6300_D

DATE: 28/01/20

© 2021 MIRACLE DESIGN AND PLAY LTD, "ALL RIGHTS RESERVED, THIS DRAWING MAY NOT BE REPRODUCED, TRANSMITTED OR STORED IN WHOLE OR IN PART WITHOUT OUR WRITTEN CONSENT"