


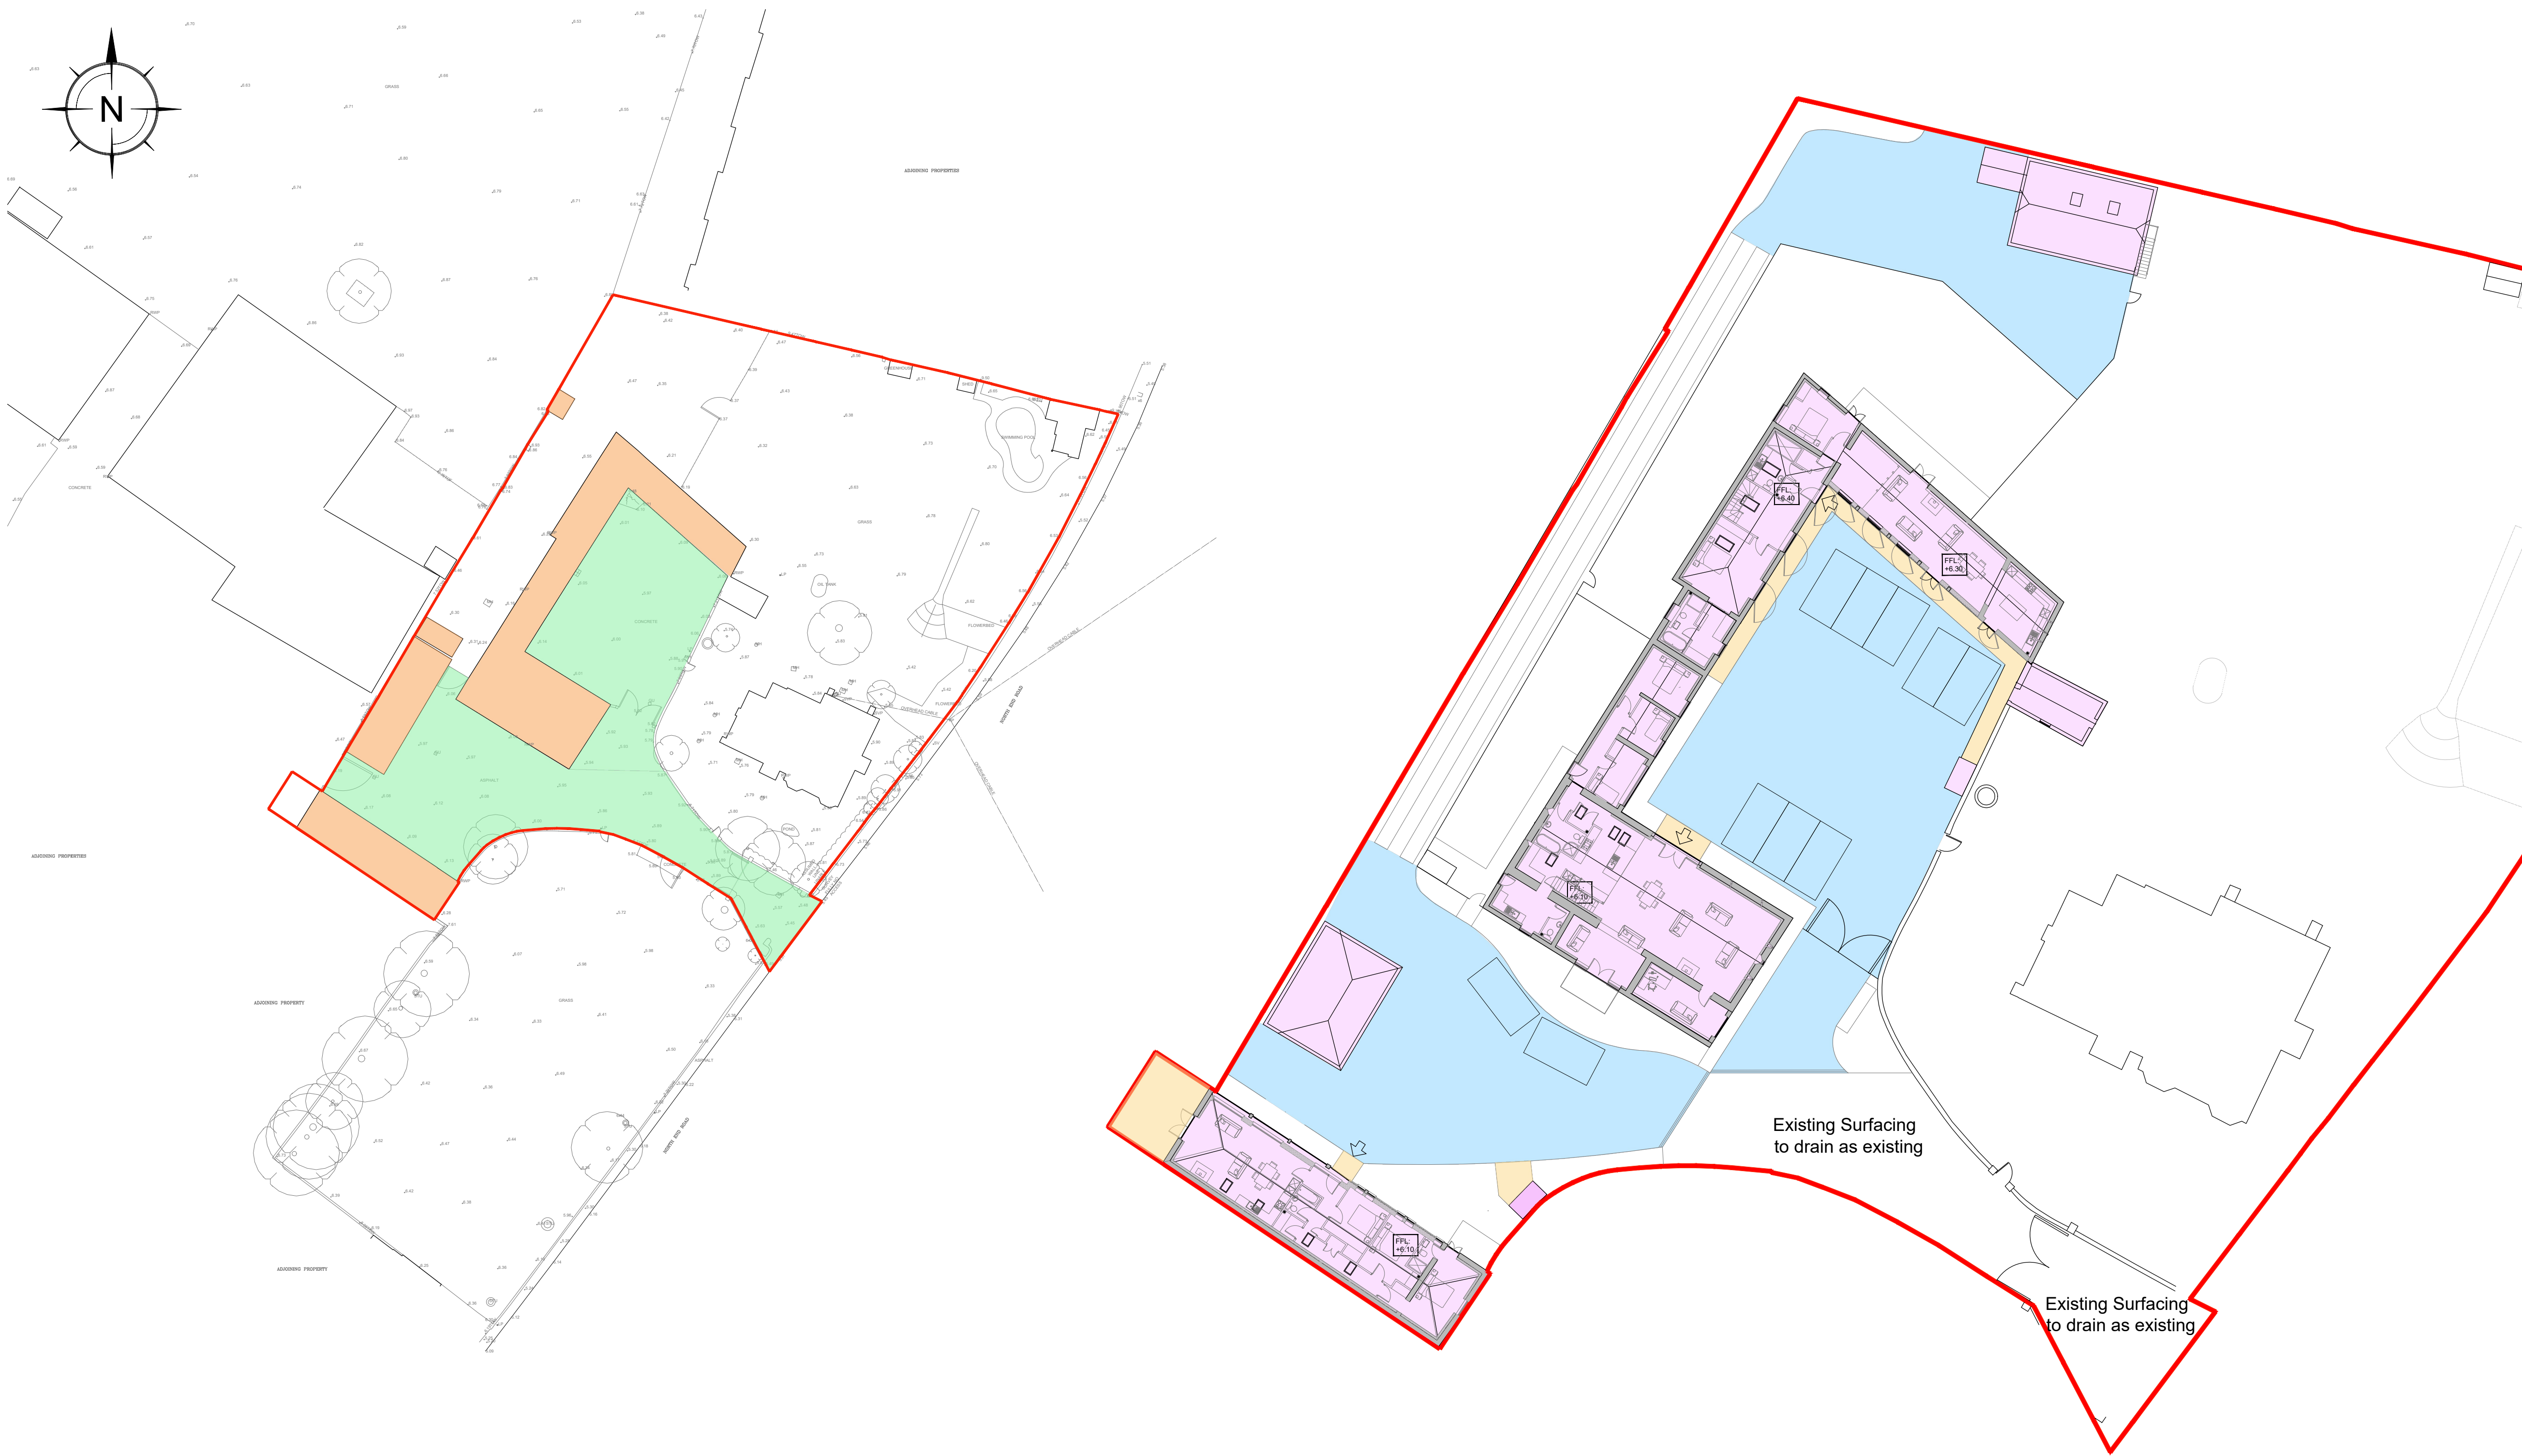

Key

Existing Roofs 705m²

Existing Impermeable surfaces 1318m²

Red Line Boundary 5611m²

Key

Proposed Roofs
Urban Creep (10%)

Total


715m²
72m²
787m²

Proposed Impermeable Surfaces

90m²

Proposed Permeable Surface
with voided subbase below

1,000m²

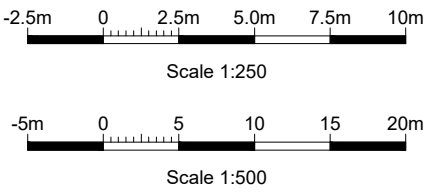

- NOTES:
1. All dimensions to be checked on site. All details and dimensions relating to sub-Contractors work must be checked and agreed between the sub-Contractor or supplier and the general Contractor.
 2. This drawing is to be read in conjunction with all relevant Architect's and Engineer's drawings and specification.
 3. The main Contractor is responsible for ensuring the stability of the structure whilst the works are in progress.
 4. Any information given regarding existing underground services is given in good faith after consultation with the relevant authority. No liability is accepted by the Consultant and the main Contractor is responsible for obtaining and checking all information and taking due care and attention whilst undertaking the works.

A	02.11.22	PR	Revised Site Layout. Hatching updated to suit.	KH
REV	DATE	INT	DESCRIPTION	CHK

Issue Status FOR APPROVAL

c

e

p

The Civil Engineering Practice

11 Tungsten Building

George Street

Fishergate

Sussex

BN41 1RA

01273 424424

reception@civil.co.uk

www.civil.co.uk

CLIENT		Granite Gate Ltd	
PROJECT		Stakers Farm, North End Road, Yapton	
TITLE		Existing and Proposed Areas Plan	
DRAWN	DATE	PROJECT NO.	
M Pacifico	Feb 2021	23452	
ENGINEER	CHECKED	DRG. NO.	REV.
S Magowan		103	A
SCALE			
1:500 & 1:250 @ A1			