



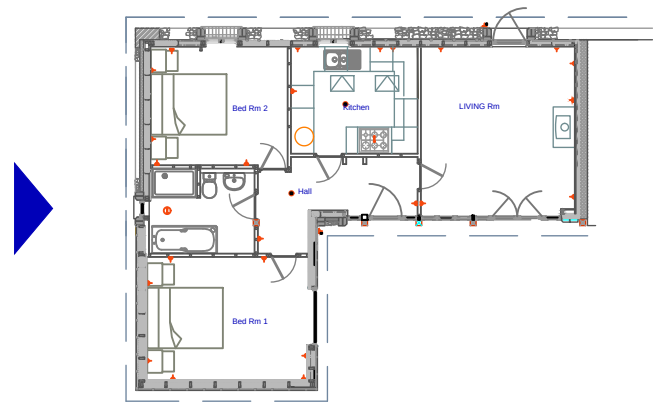

Location Plan (nts)

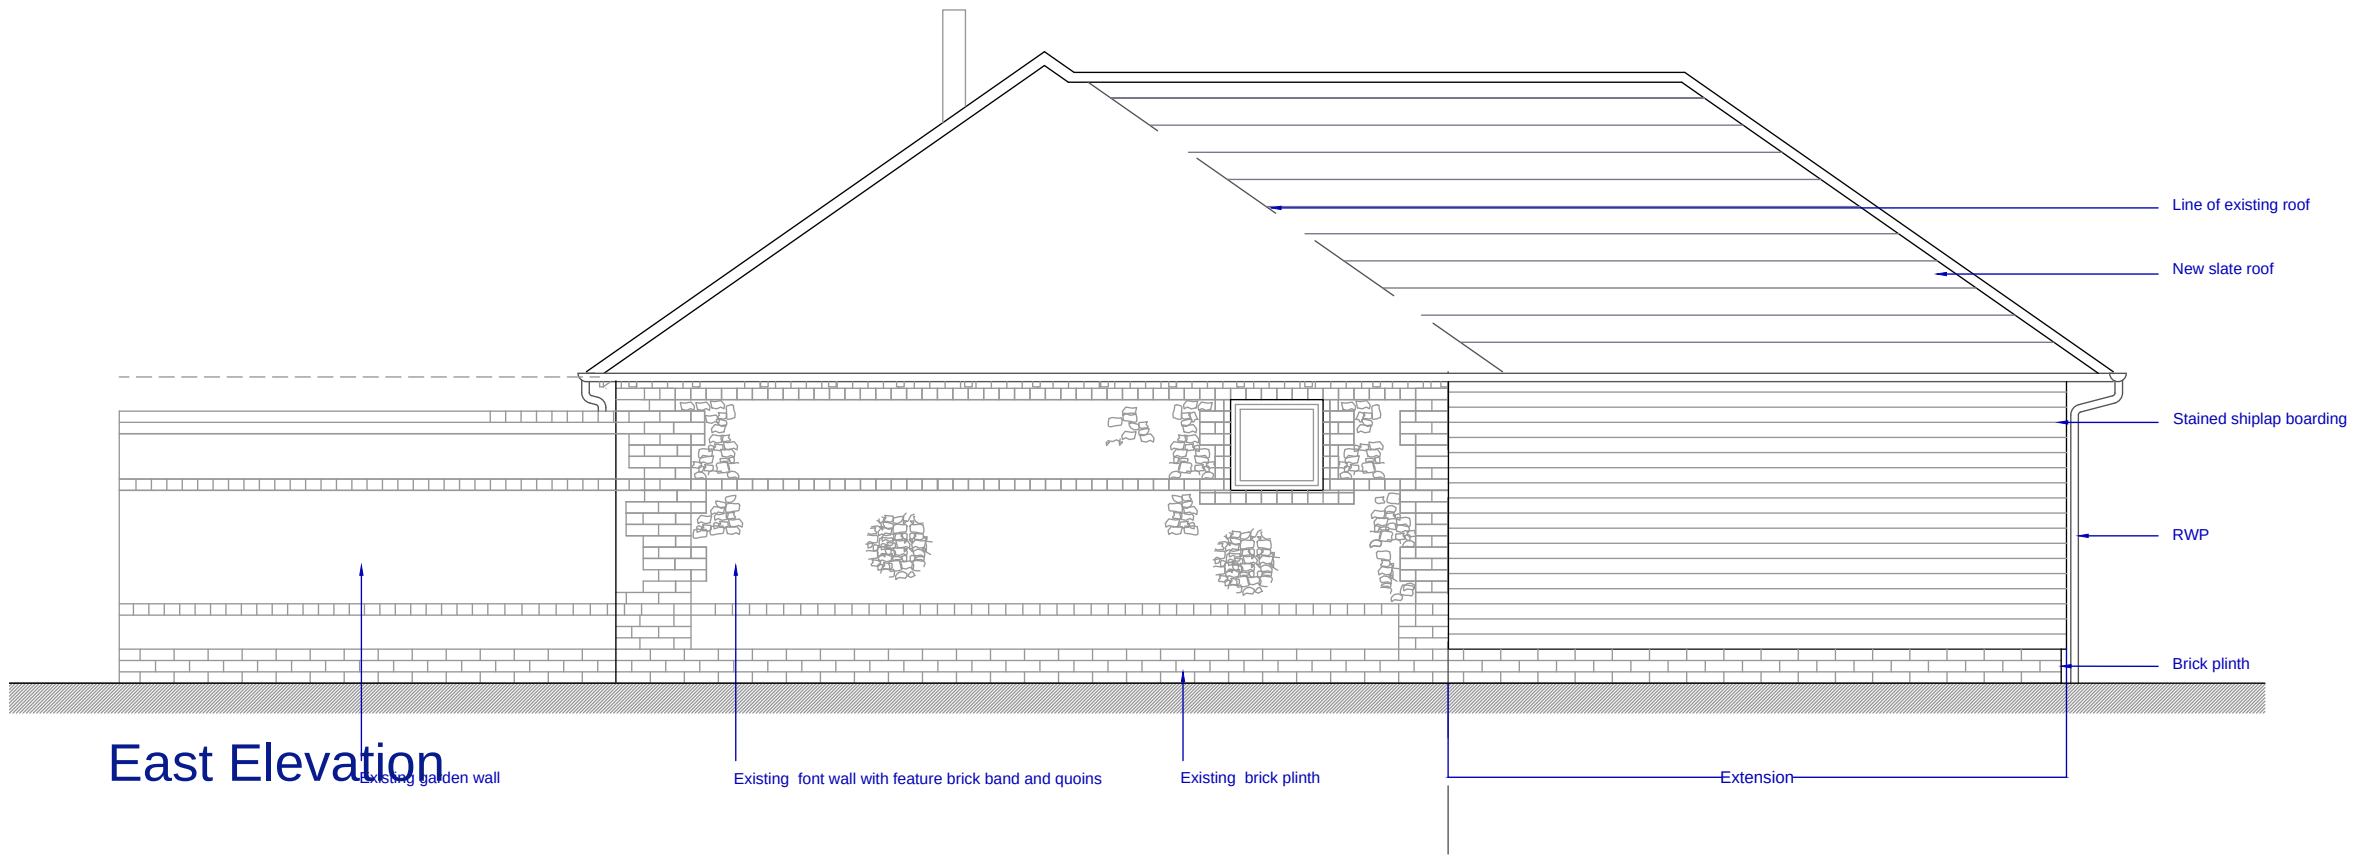

East Elevation

