



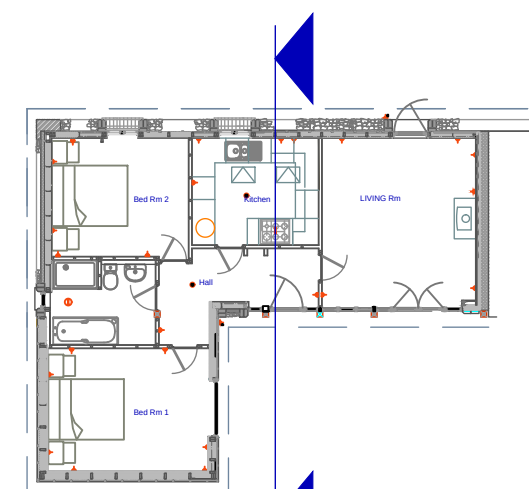

Location Plan

PLANNING

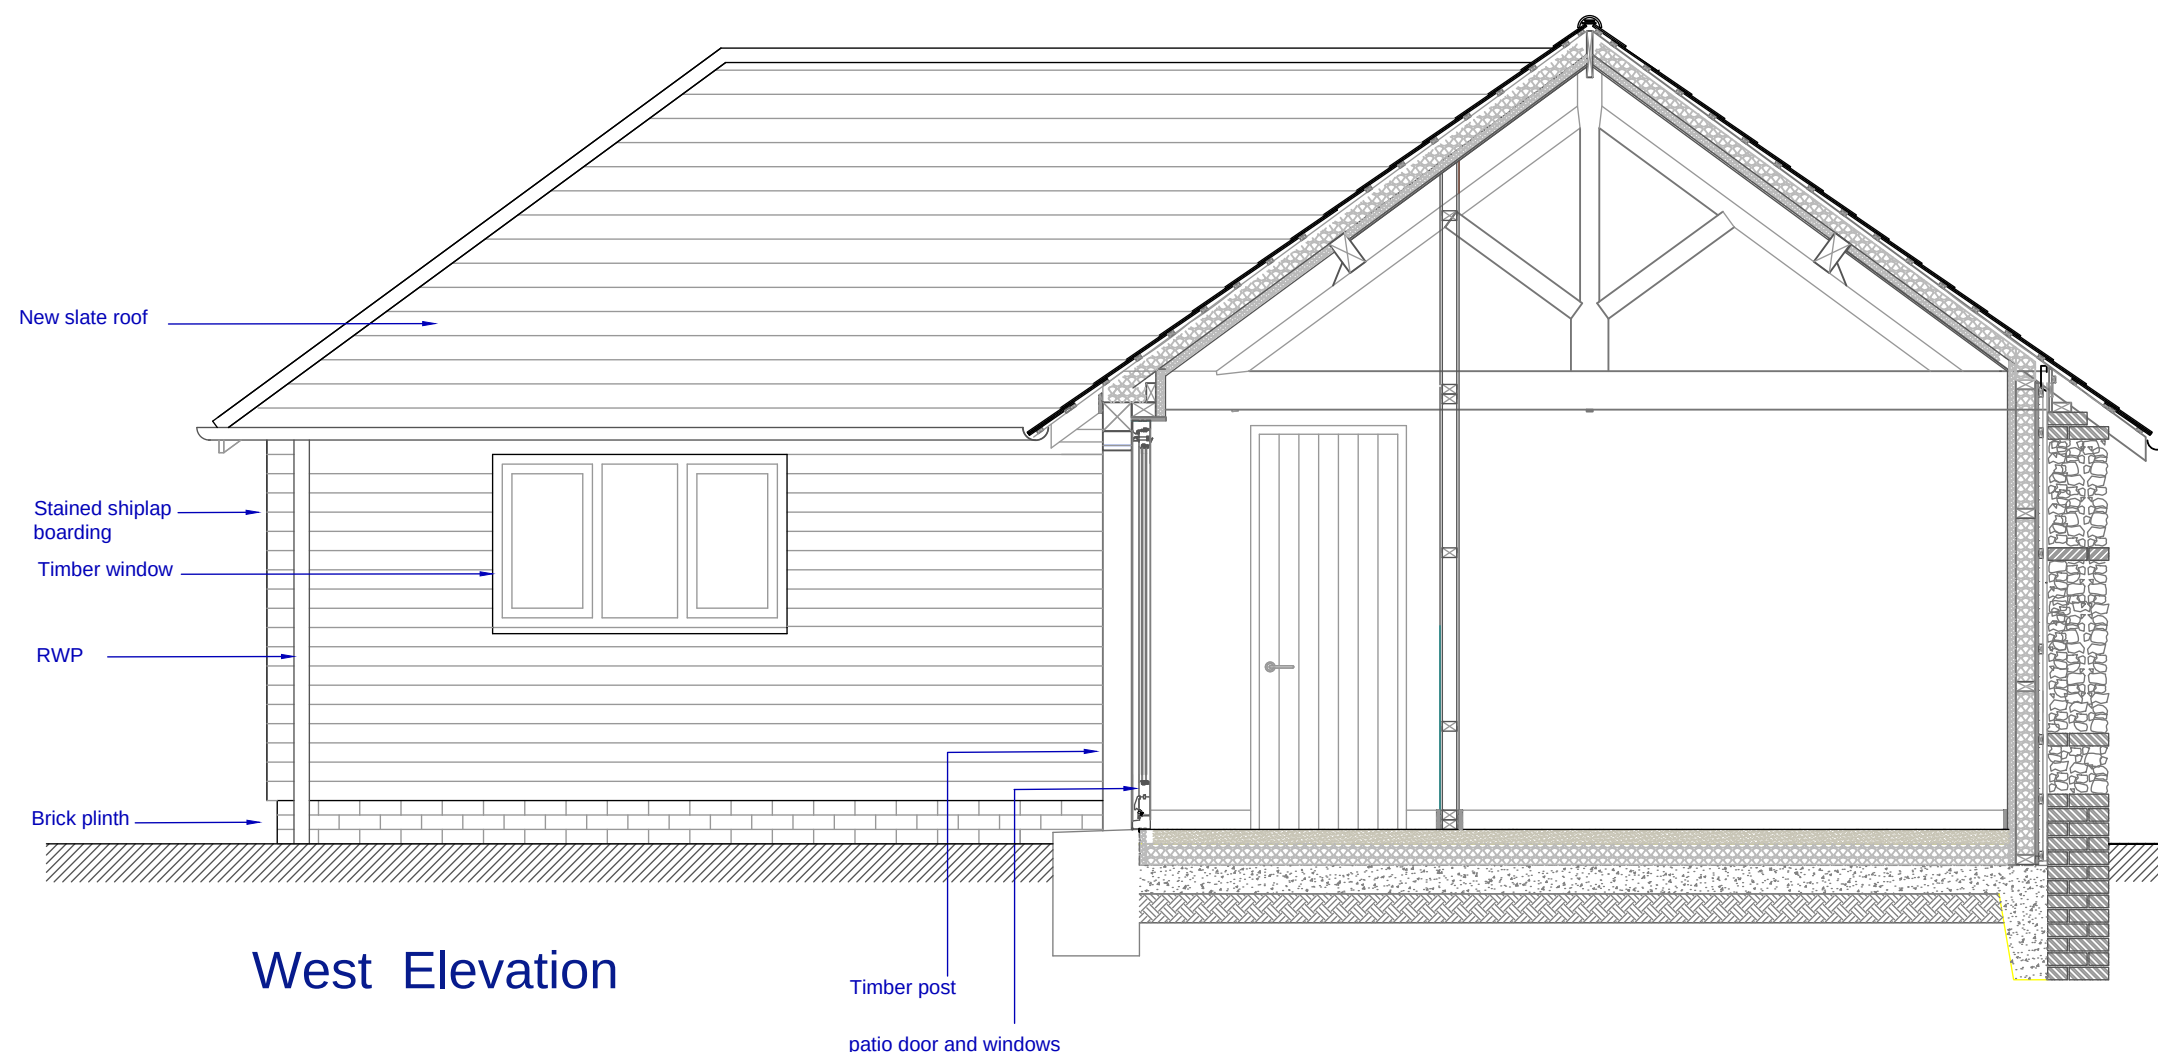

West Elevation