


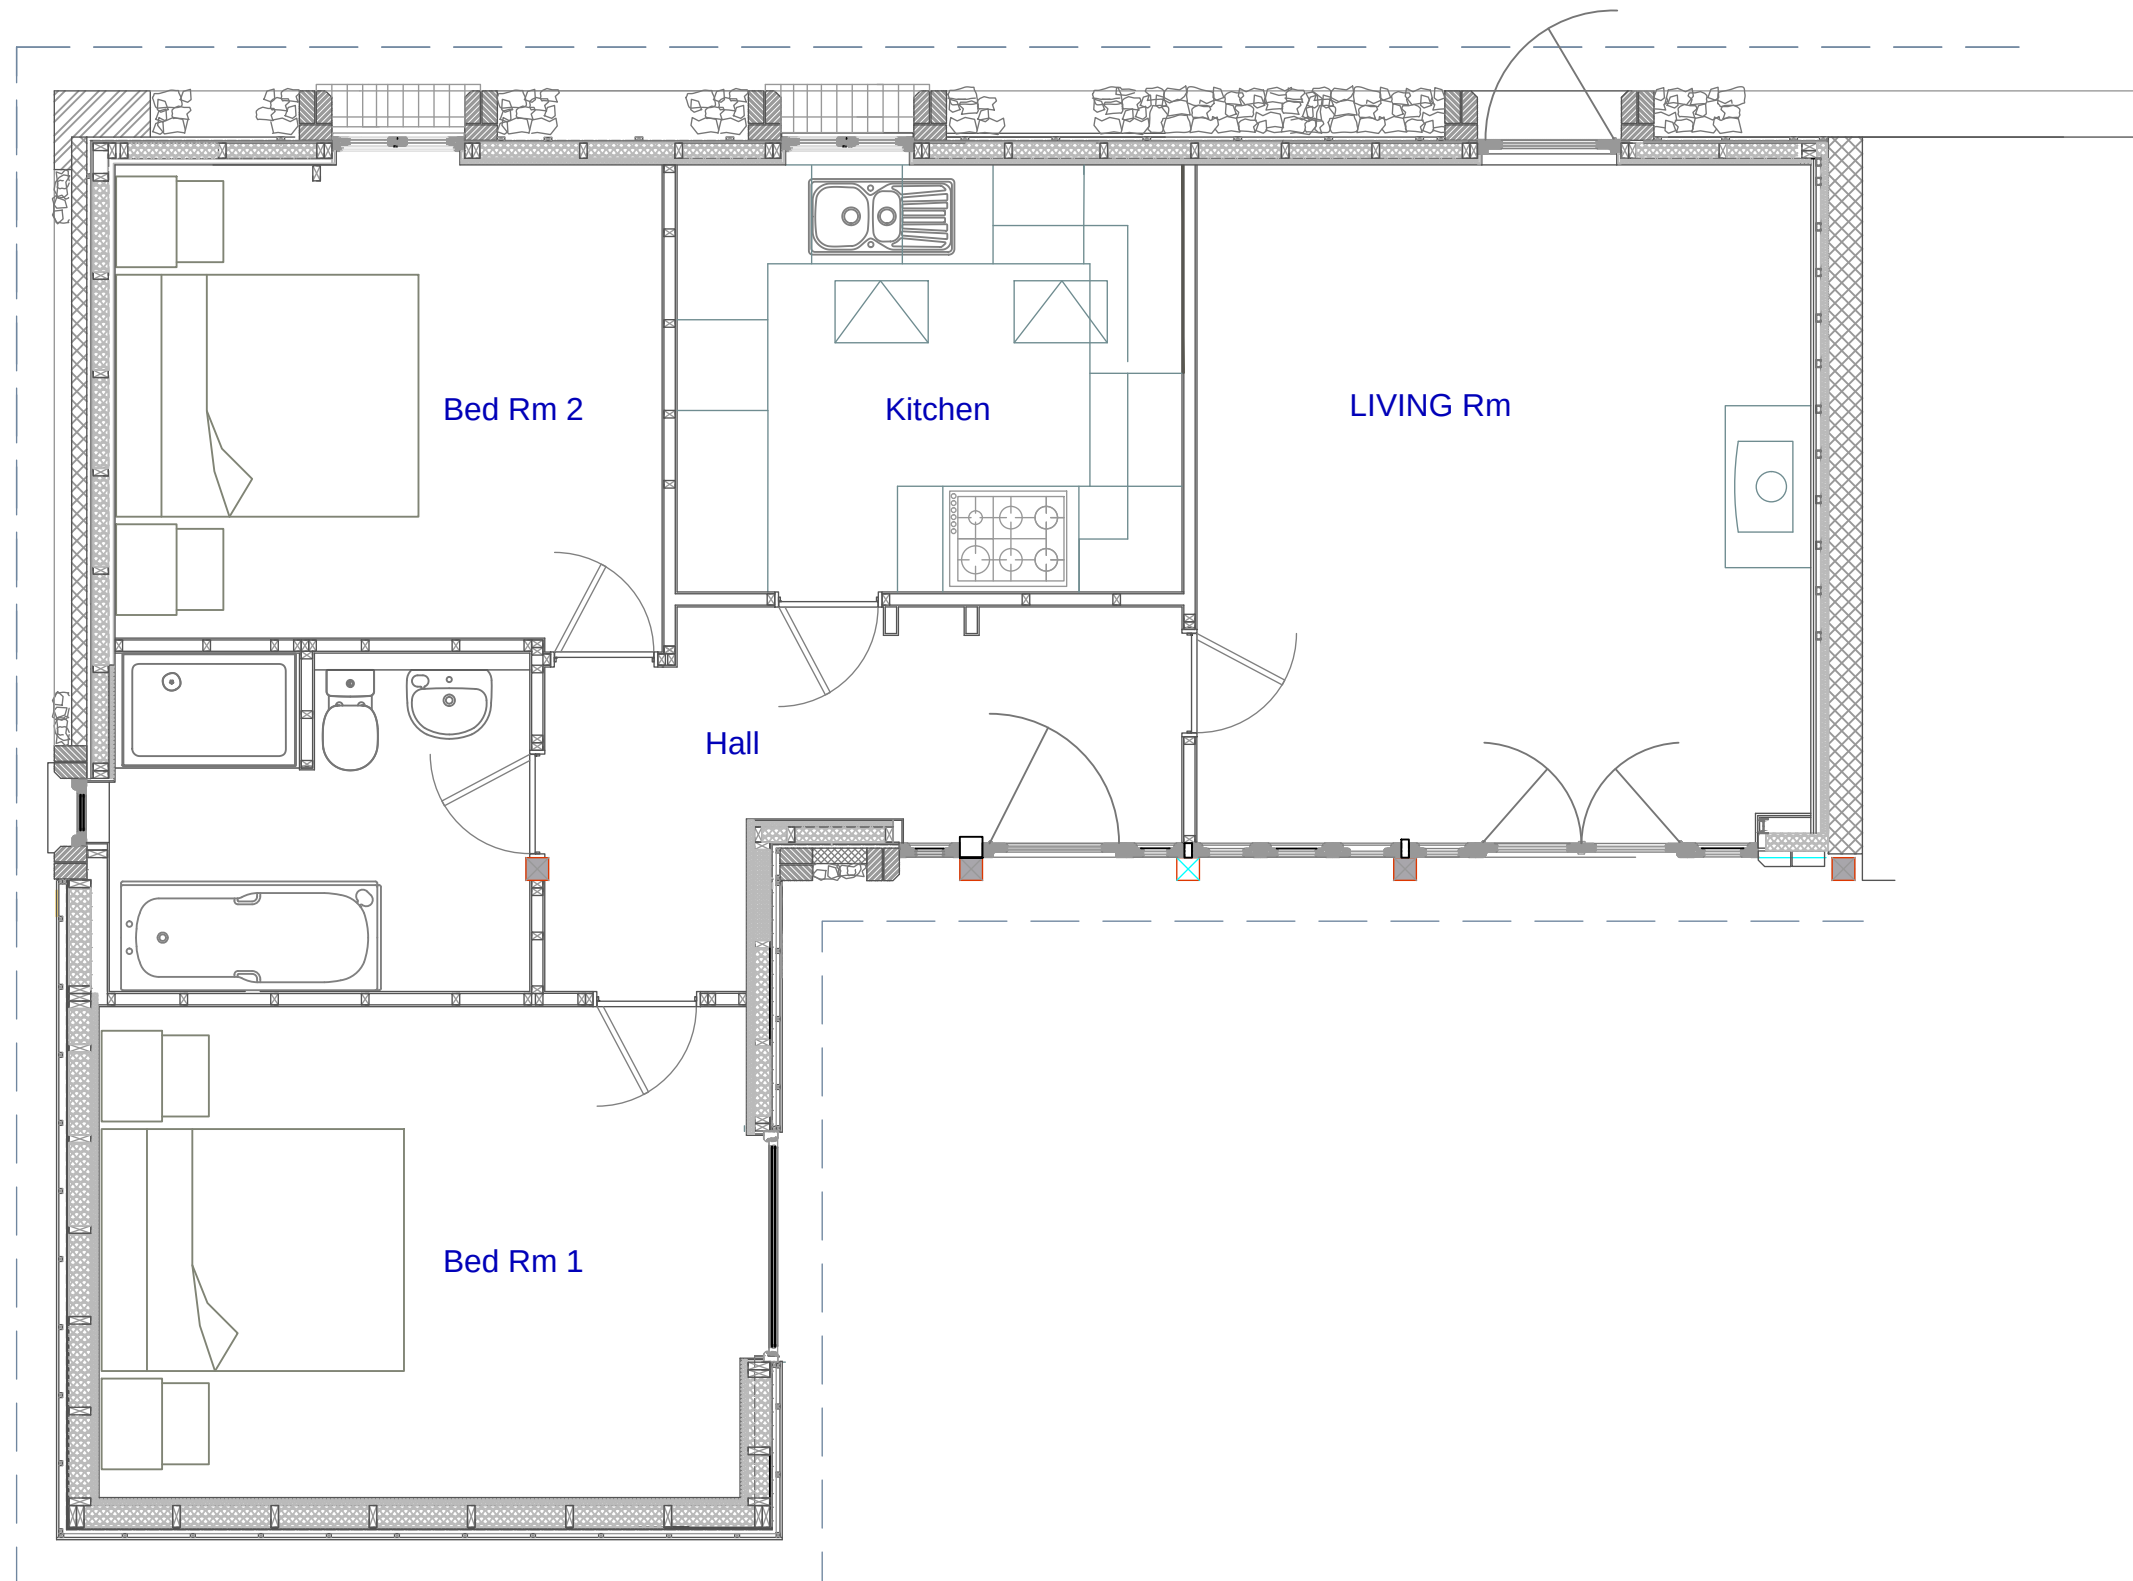

PLANNING

