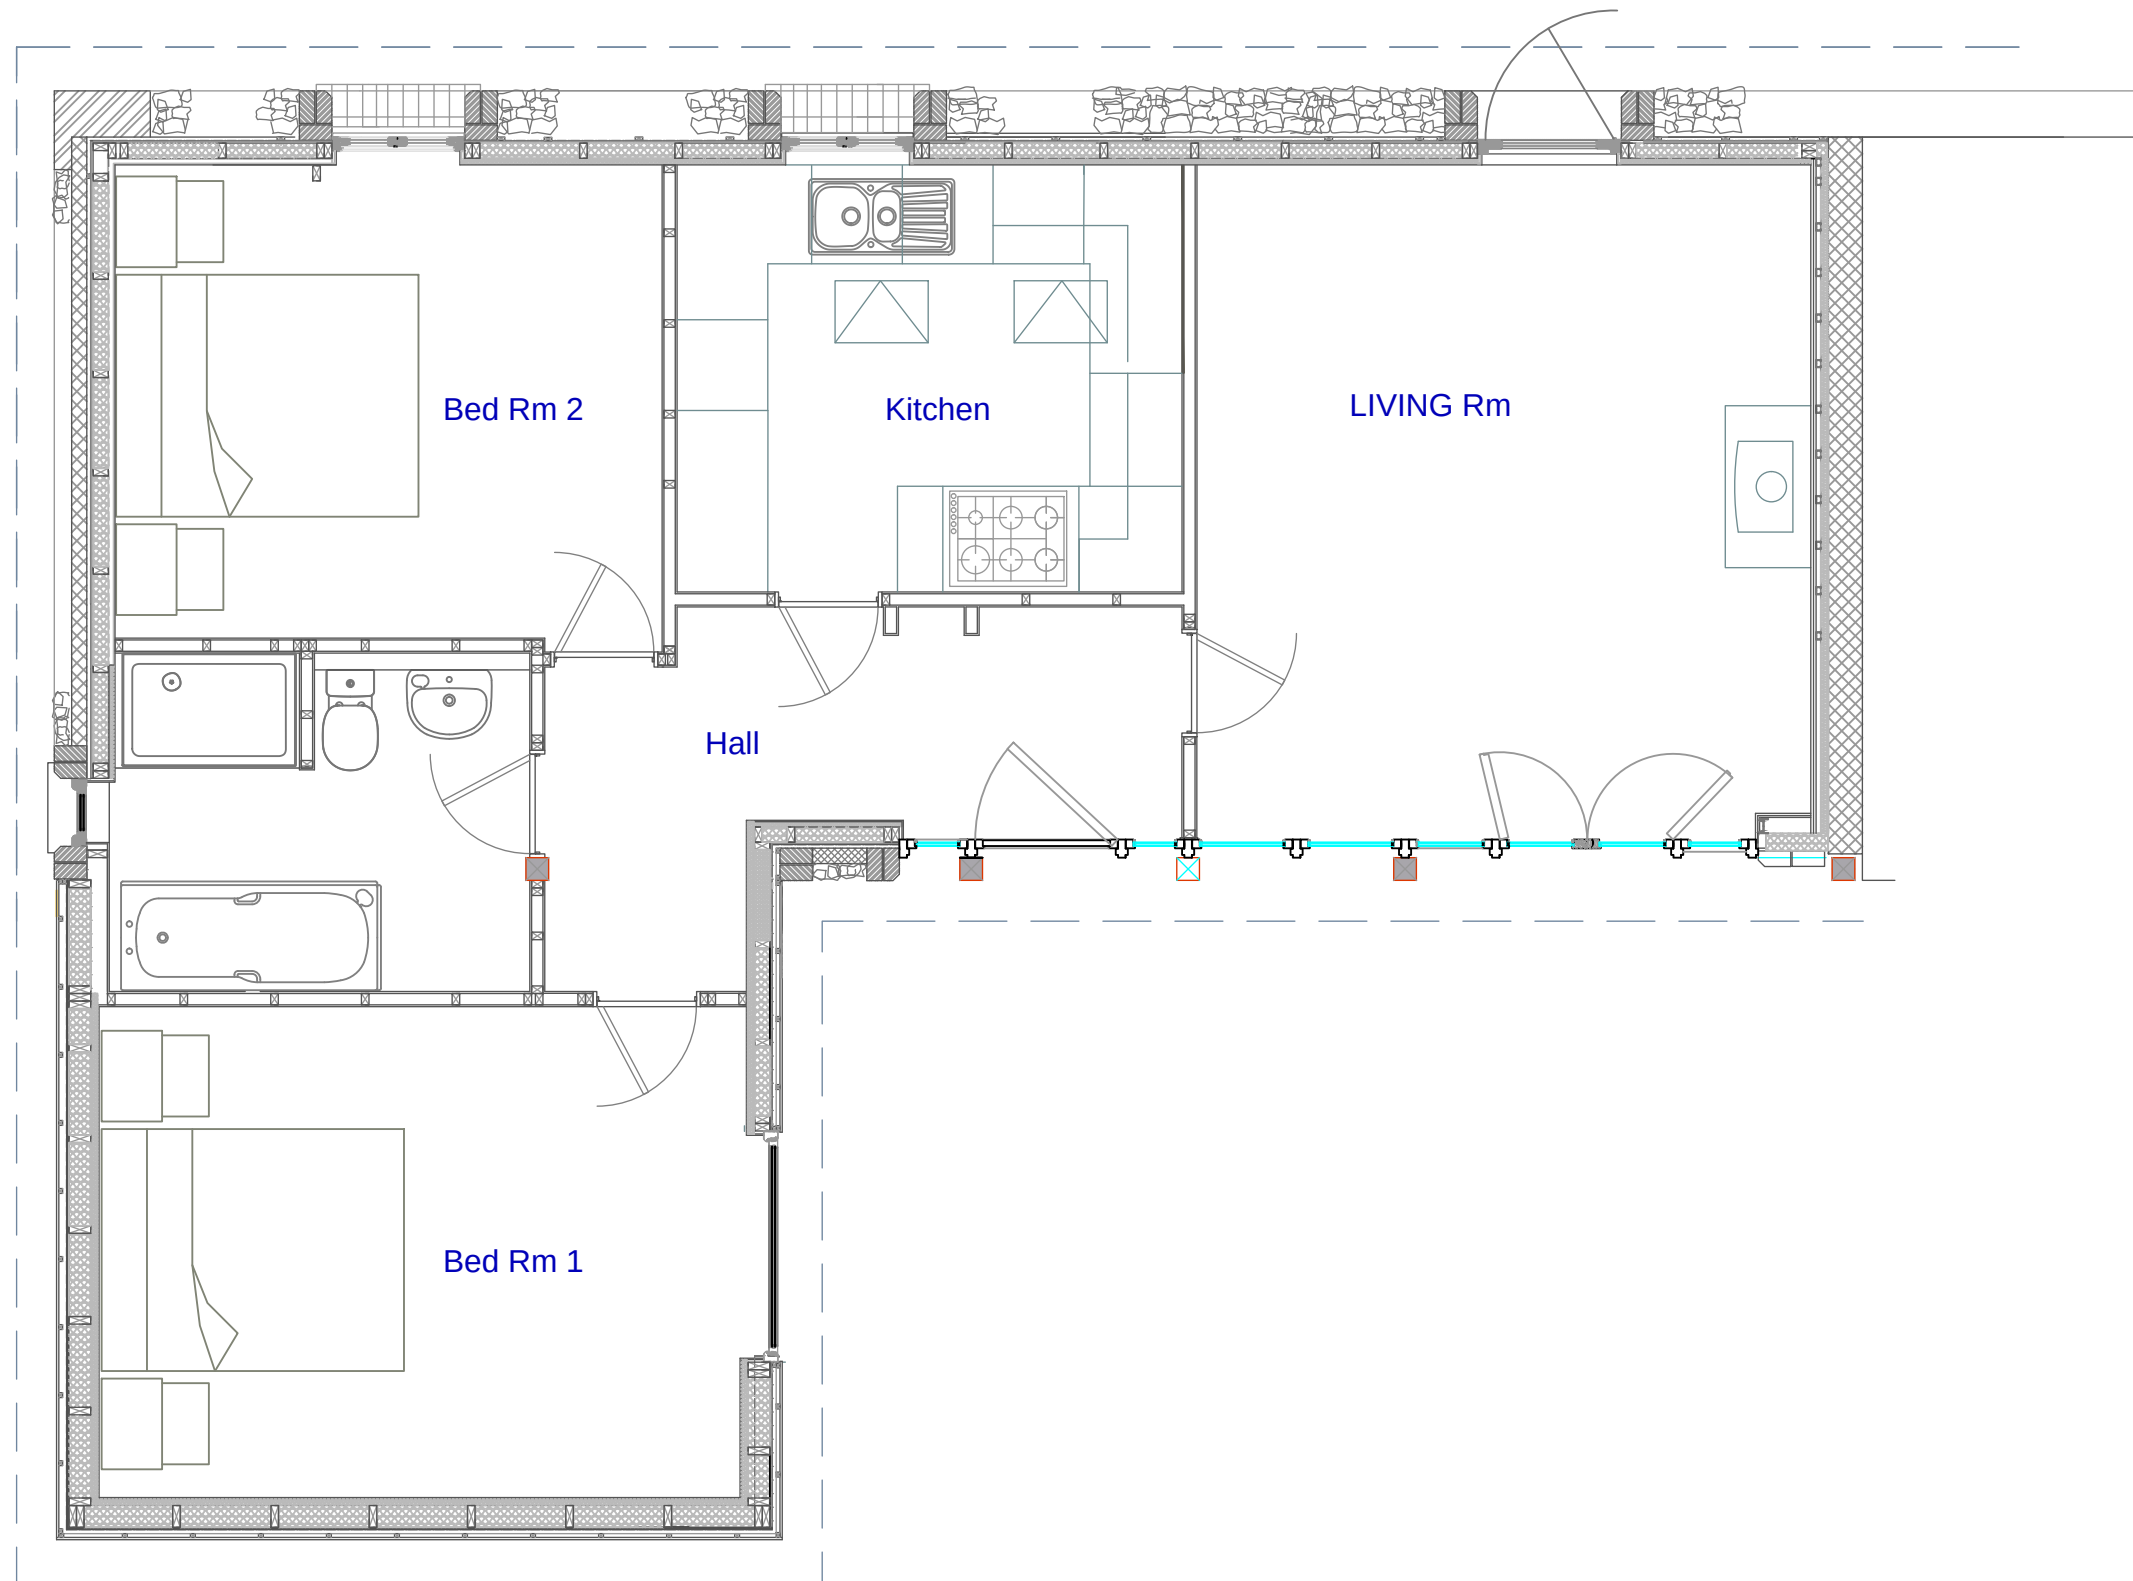


PLANNING

Rev A Oct 19  
setting out of north windows  
amended