

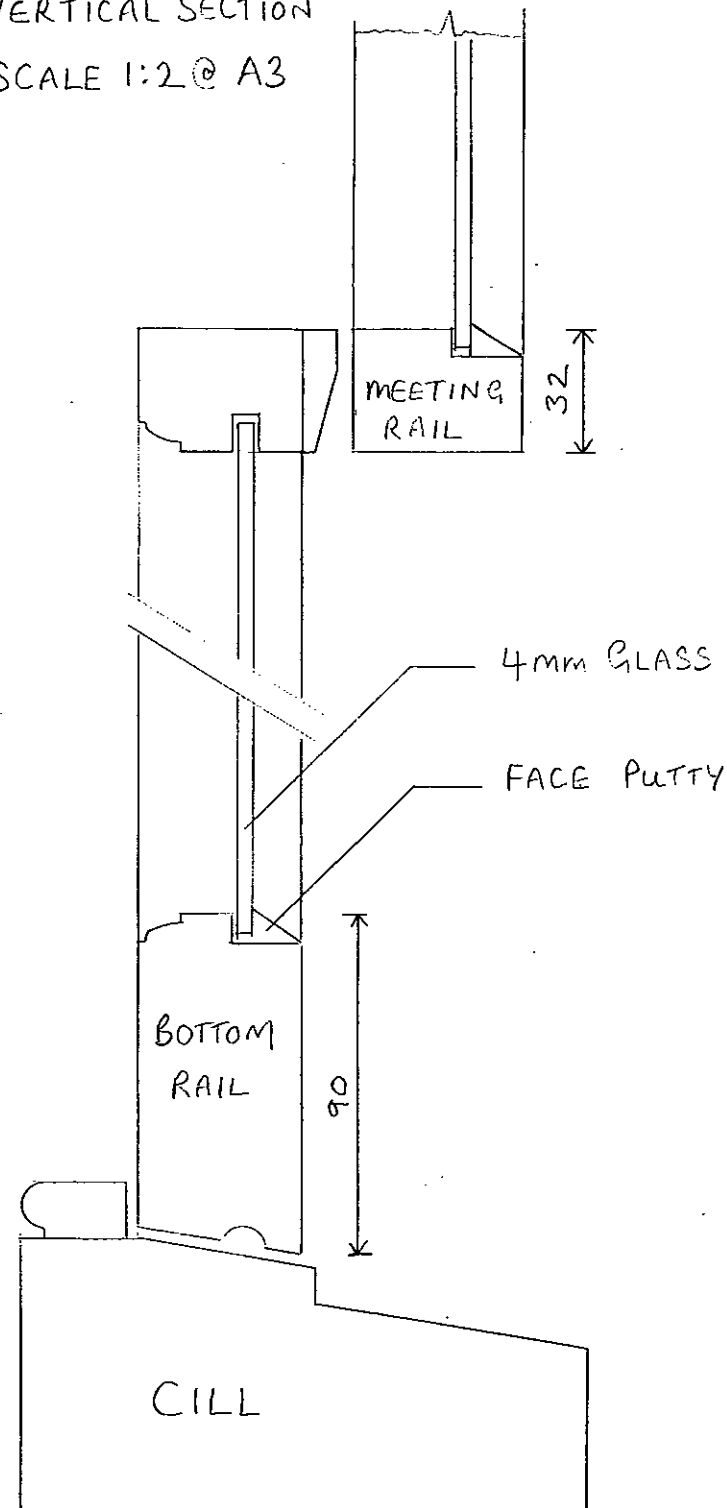


VERTICAL SECTION
SCALE 1:2 @ A3

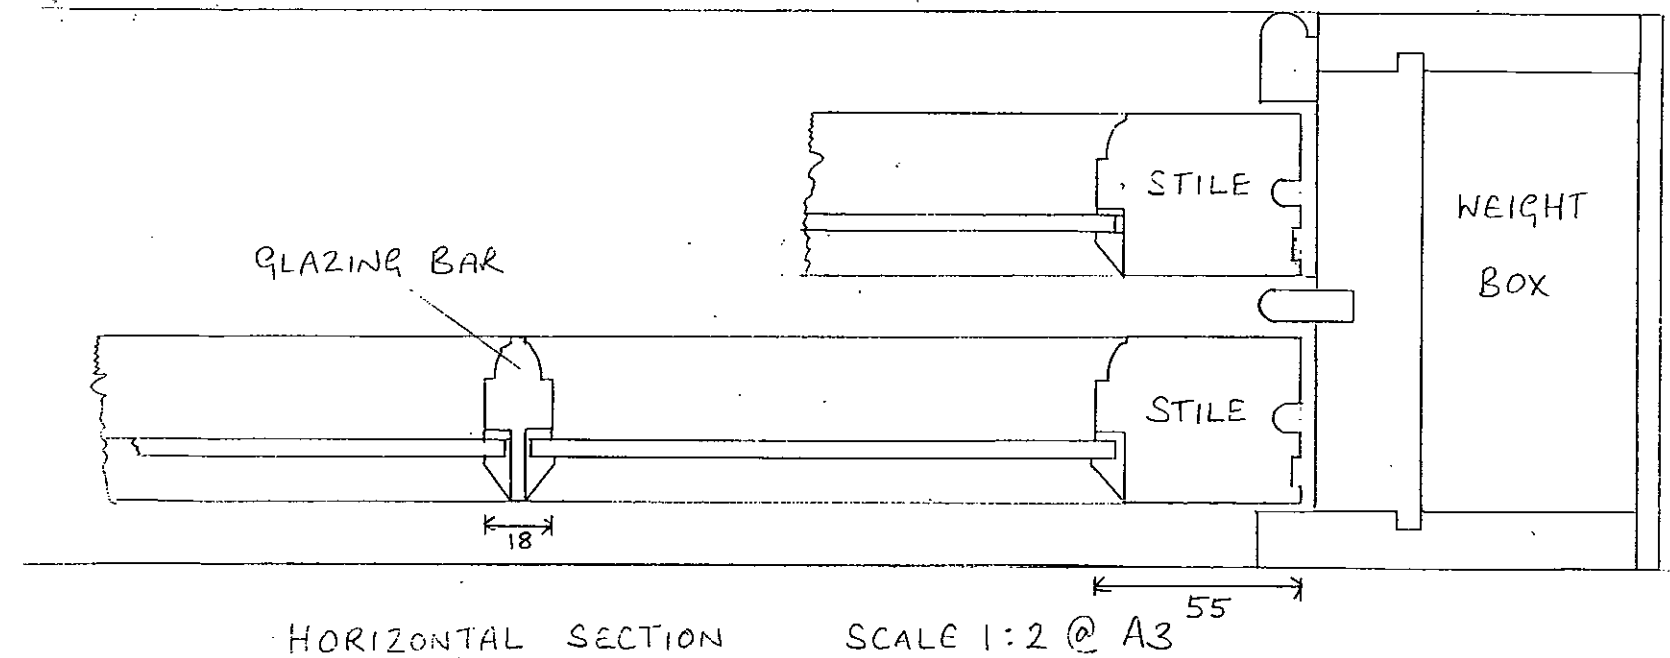

EXAMPLE OF A WINDOW
AT BONHAMS

SCALE 1:10 @ A3

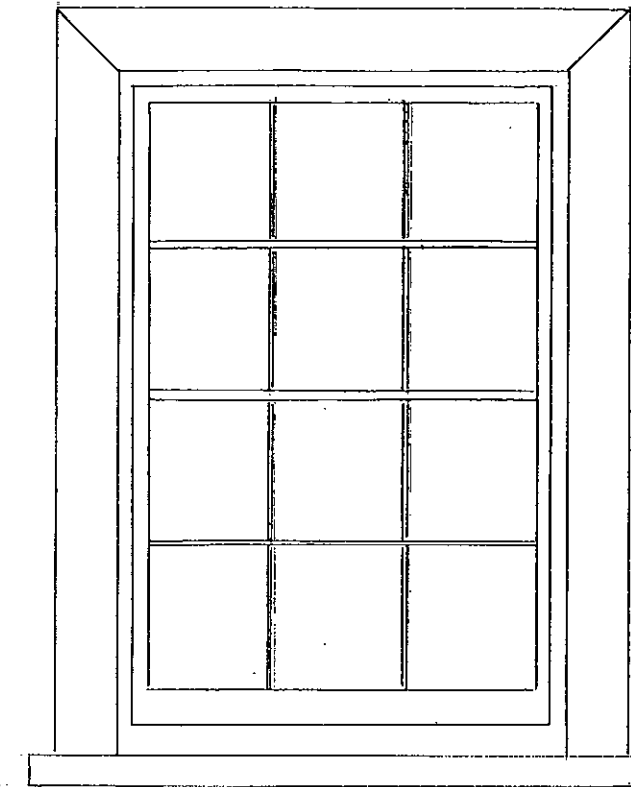

HORIZONTAL SECTION SCALE 1:2 @ A3

Drawings are for illustration only. Do not scale.

Client:	Project Address: BONHAMS FARMHOUSE, YAPTON WEST SUSSEX	Project Title: BOX SASH WINDOW	Scale: 1:2 1:10 Date: 3rd JULY 2013	Drawing No: 275200 Version No: A	© Burberry Harris Moon Robin Harris - Designer Tel: 01342 321800 robin@bhmjoinery.co.uk
---------	--	-----------------------------------	---	---	--