




Northeast Elevation




Southeast Elevation




Southwest Elevation

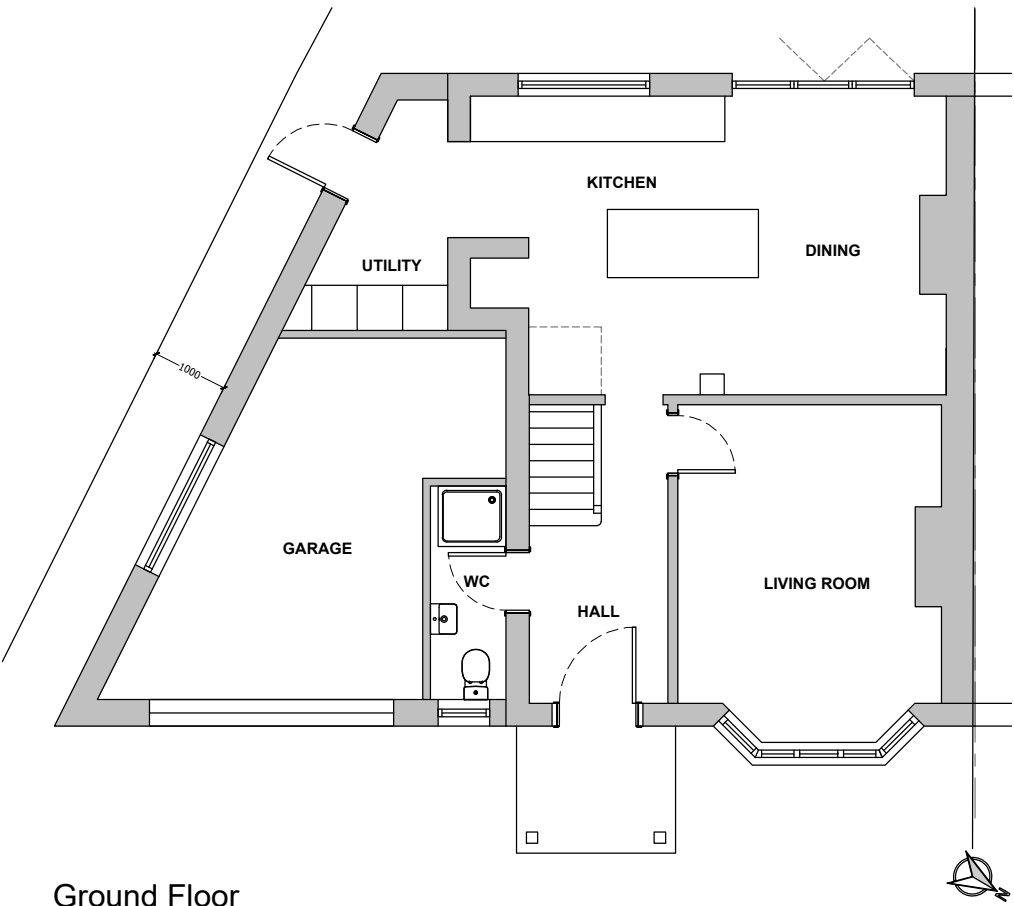

Ground Floor

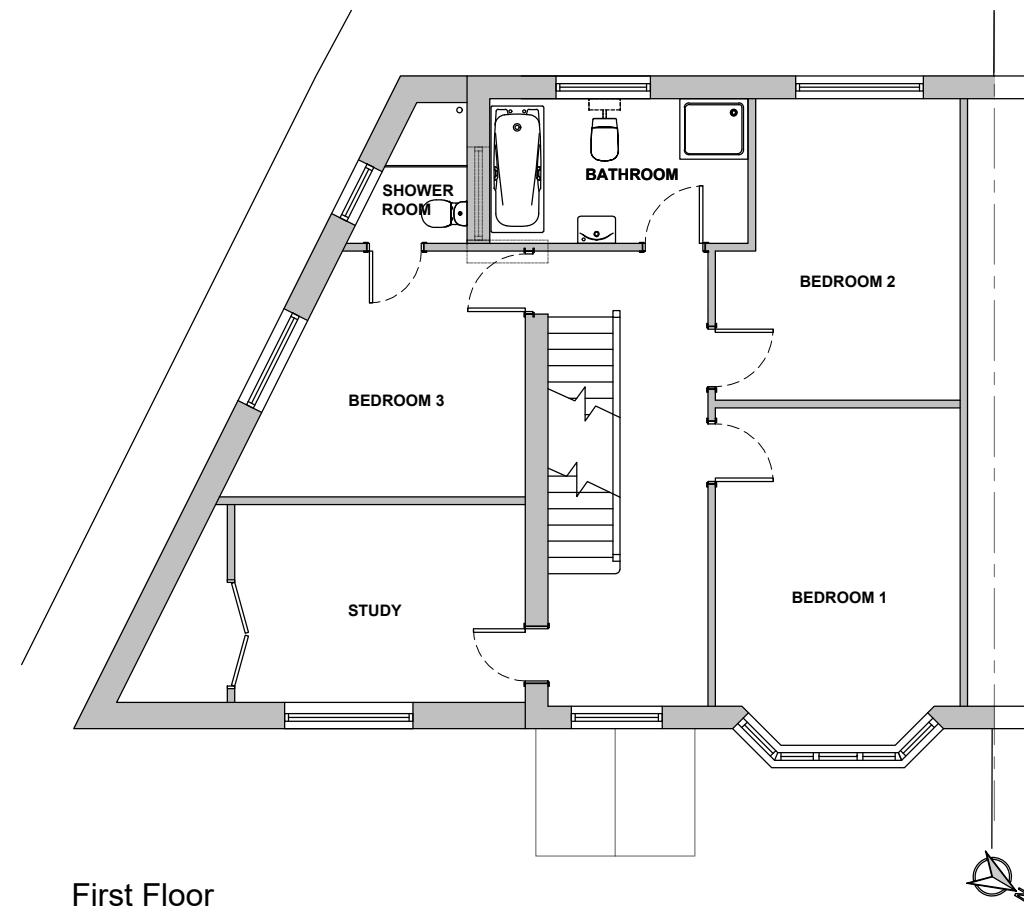

First Floor

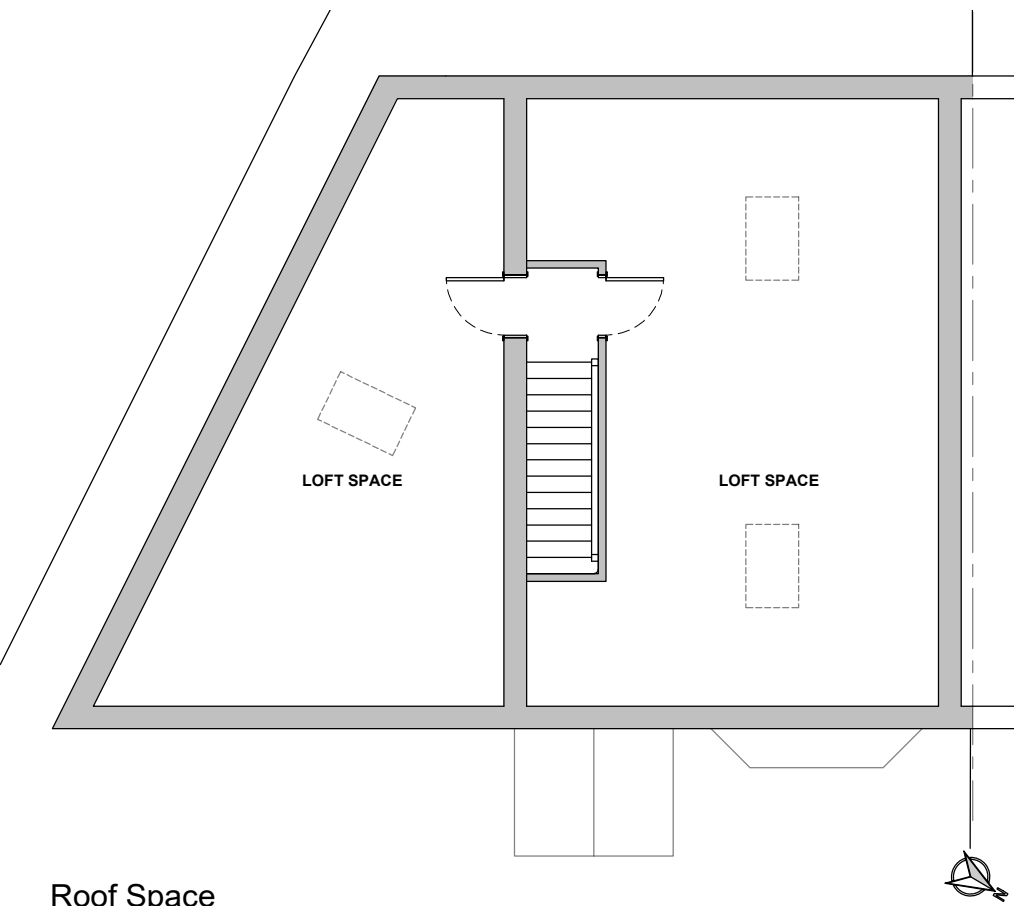

Roof Space



Armo
Architecture

PROJECT	14 Park Road	SUITABILITY	Planning	DATE	04.2022
DRAWING TITLE	Proposals	SCALE	1:100@A3	DRAWING NUMBER	PL-03
				REVISION	0