




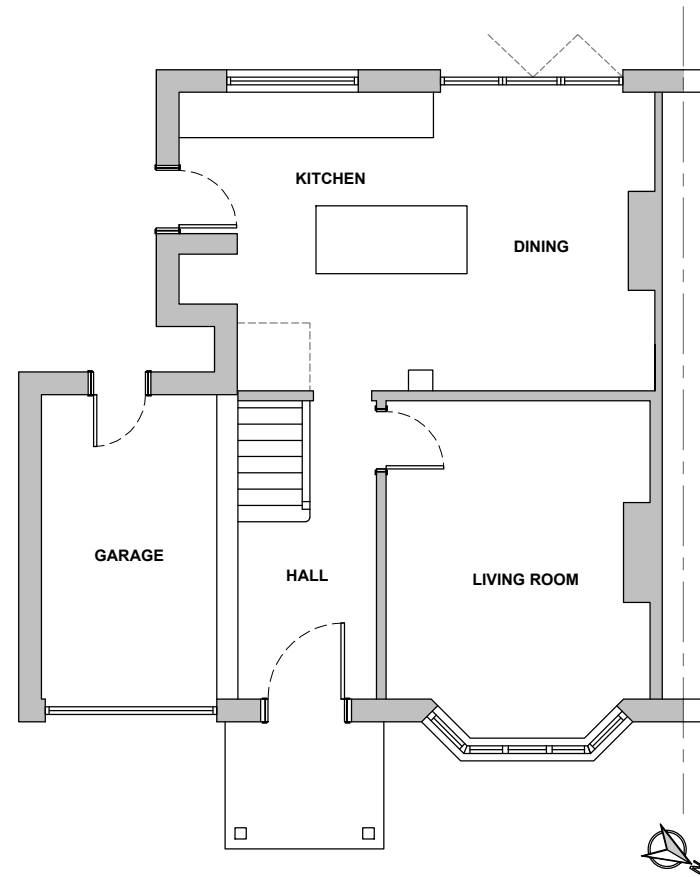

Ground Floor Plan

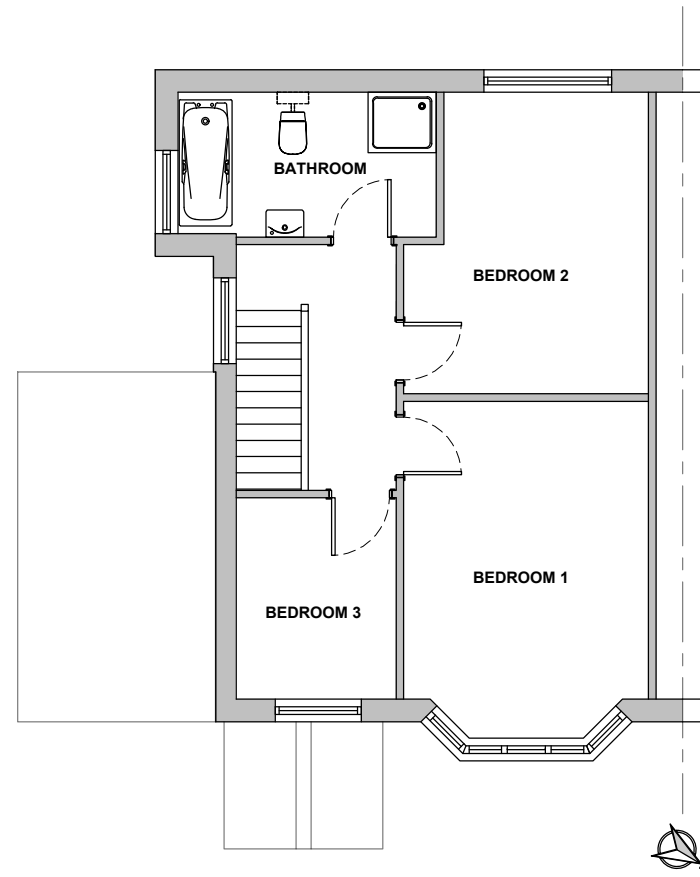

First Floor Plan

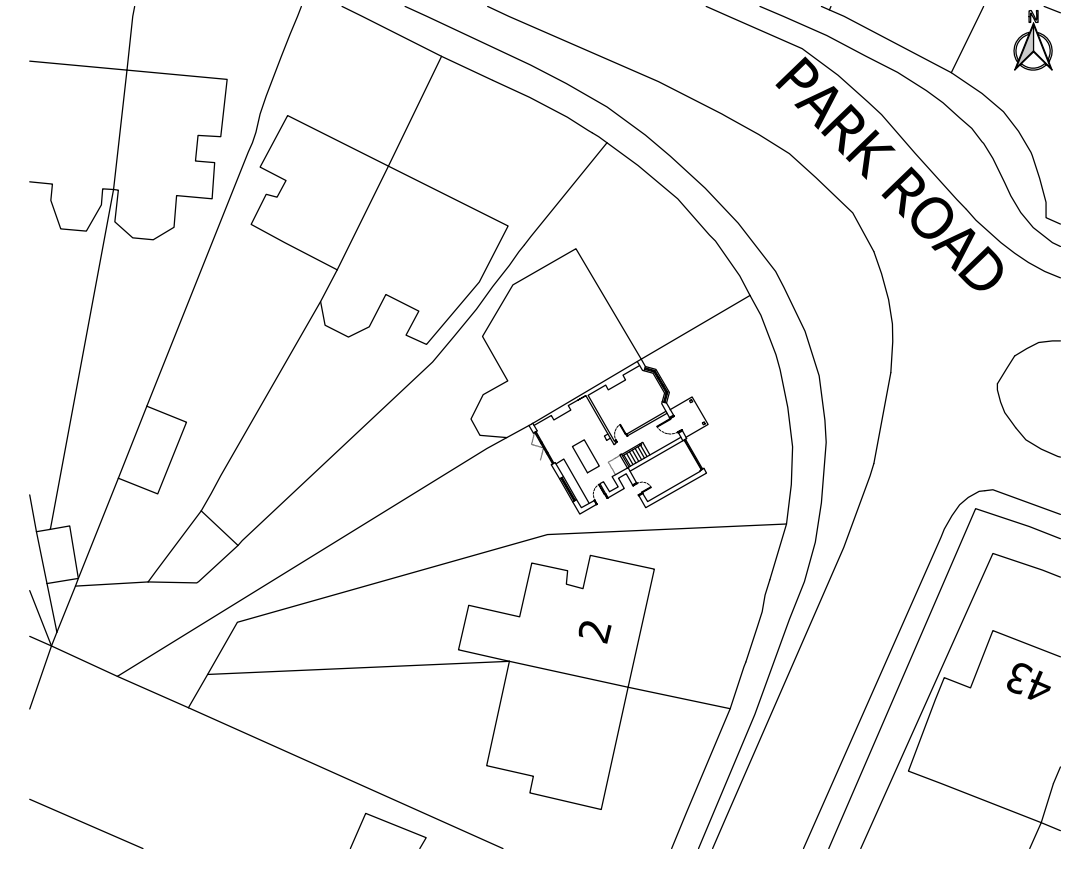

Site Plan 1:500



Northeast Elevation



Southeast Elevation



Southwest Elevation

