


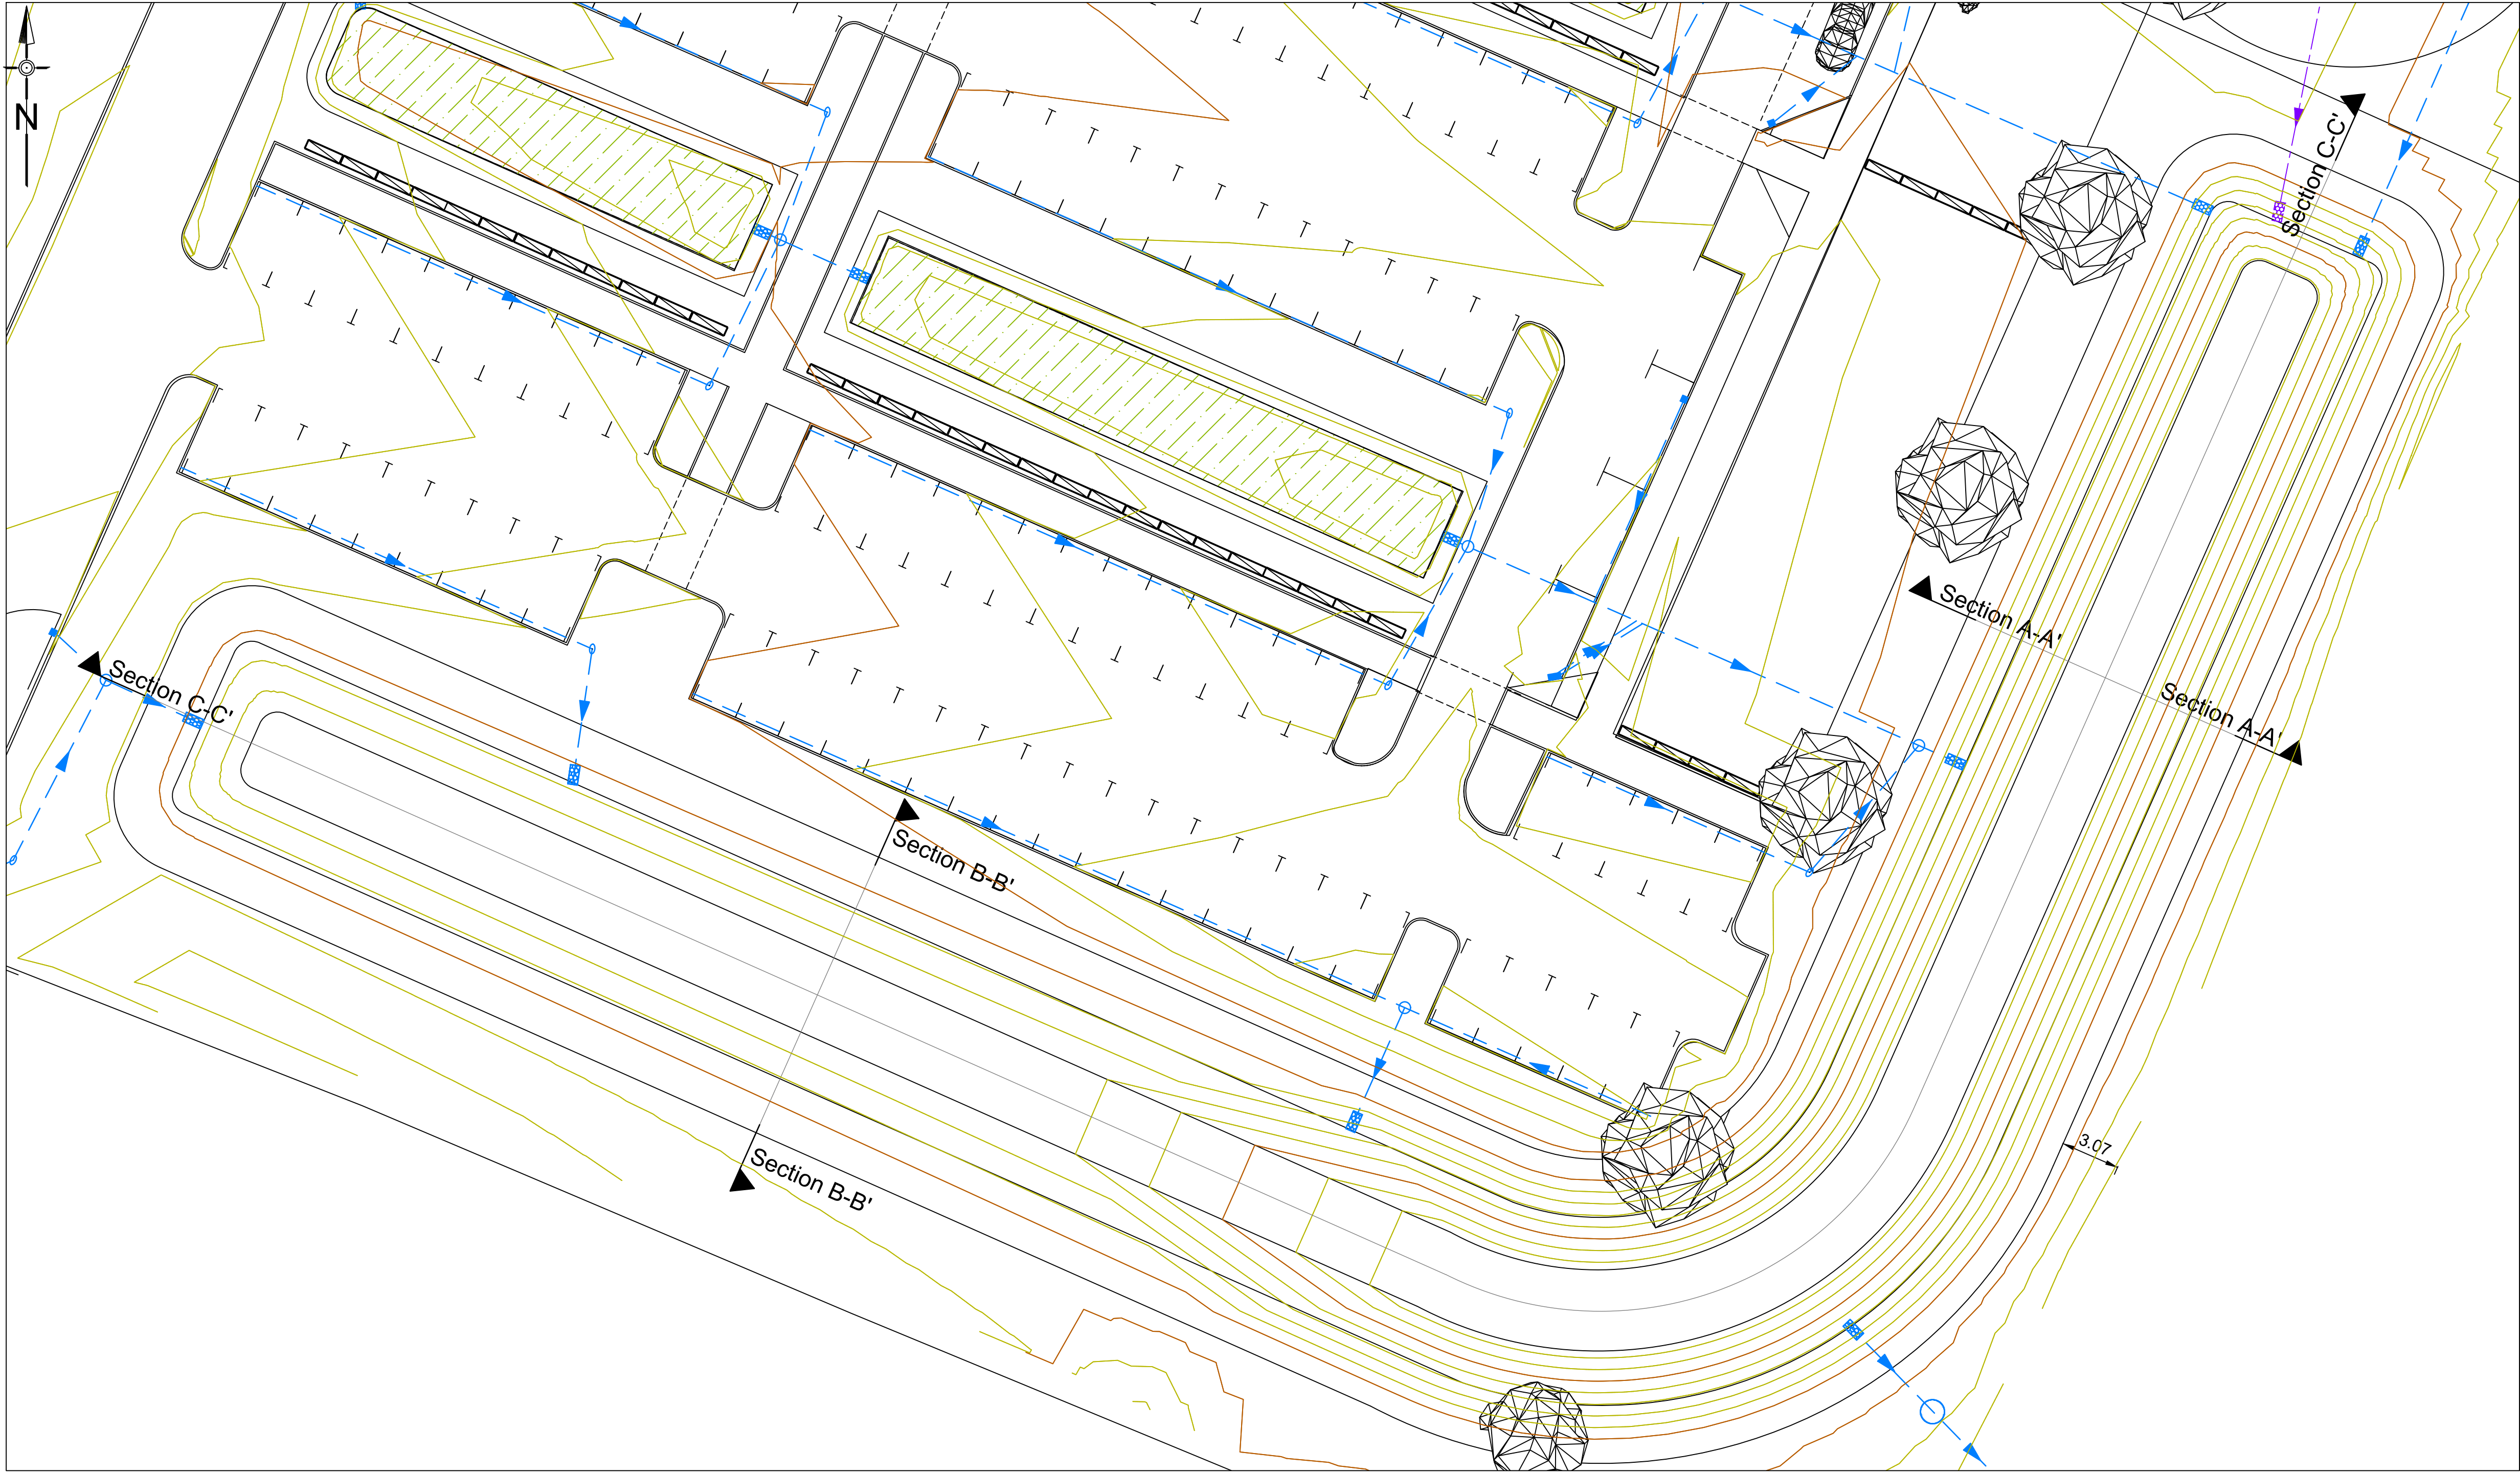


Notes

- Do not scale from this drawing on print or electronically. Work from figured dimensions only.
- No deviation from the details on this drawing is allowed without CampbellReith's prior permission in writing.
- Read this drawing with all Architect's, Service Engineer's and CampbellReith's relevant details, specifications and drawings.
- All work is to be done in accordance with the relevant specifications issued by CampbellReith, British Standard Codes of Practice, Statutory Requirements and the Contract Documents.
- Drawing status:**
P: Preliminary Evolving drawings for approvals, tenders, billings etc.
C: Construction Fully developed drawings issued under instructions for construction.
- Only status C drawings to be used for construction.
- Suitability code:
Work in progress
S0 - Work in progress
Shared (Non-contractual)
S1 - For coordination, **S2** - For information, **S3** - For internal review and comment, **S4** - For construction approval.
Documentation (For contractors purposes)
D1 - For Costing, **D2** - For Tender, **D3** - For contractor design, **D4** - for manufacture/procurement.
Construction
A - For construction, **B** - For construction but with comments (i.e. areas in abeyance), **CR** - Construction Record (Final Construction ONLY). Any deviations to that which is on site is not the liability of CampbellReith)
- Site layout taken from drawing 154380_001_Site & Boundary Plan by Stride-Treglown as issued 18/11/21
- For landscaping details refer to Indigo Landscaping Plan 954-MP-01.
- For S278 details refer to Paul Basham Associates' plans.
- For pavement and surfacing details refer to drawing 13591-CRH-XX-XX-DR-C-5350


LEGEND

- PROPOSED VERTICAL PROFILE
- EXISTING GROUND LEVEL

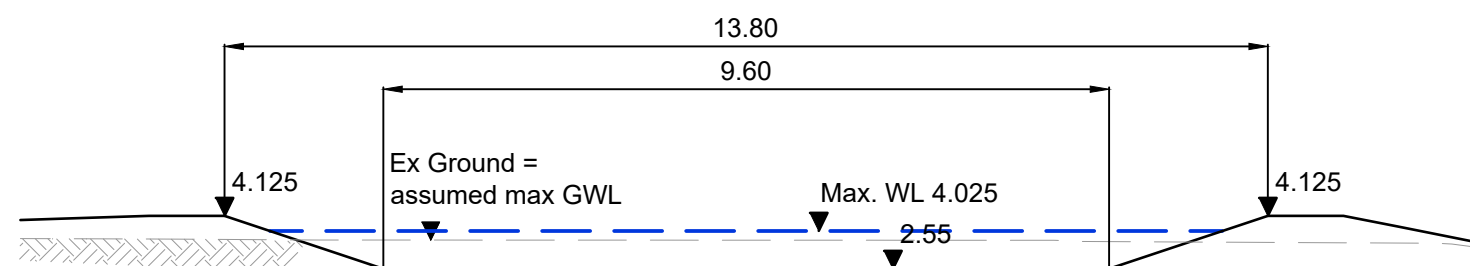


Typical Section

Scale 1:100


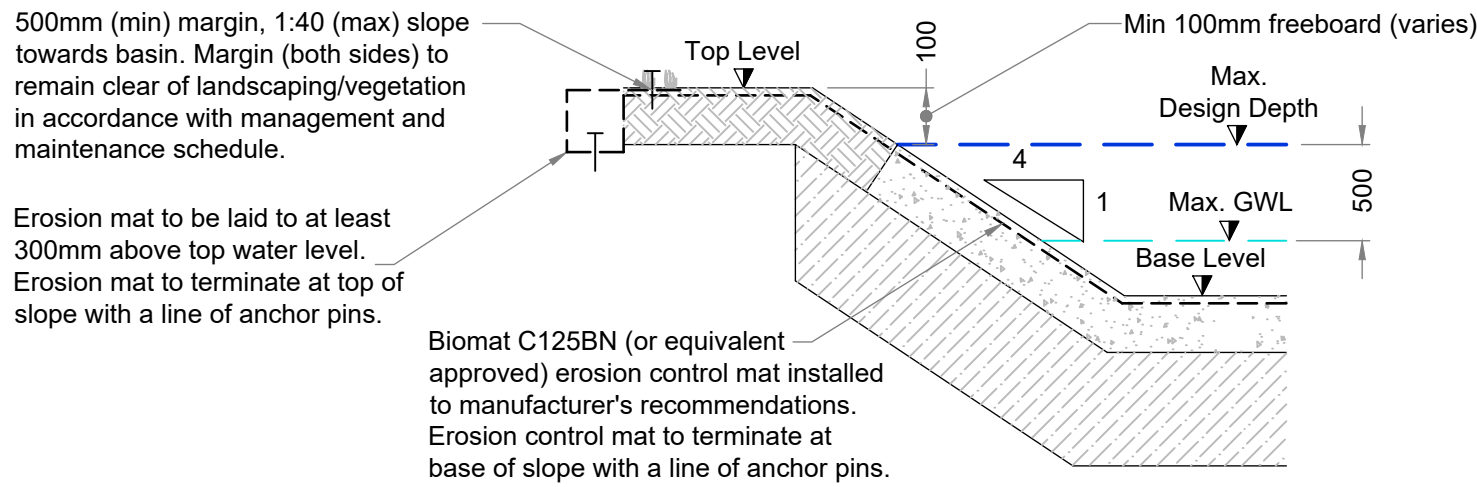


Erosion Mat Detail

Scale 1:20

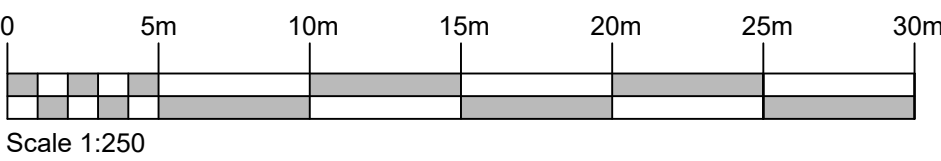

P2

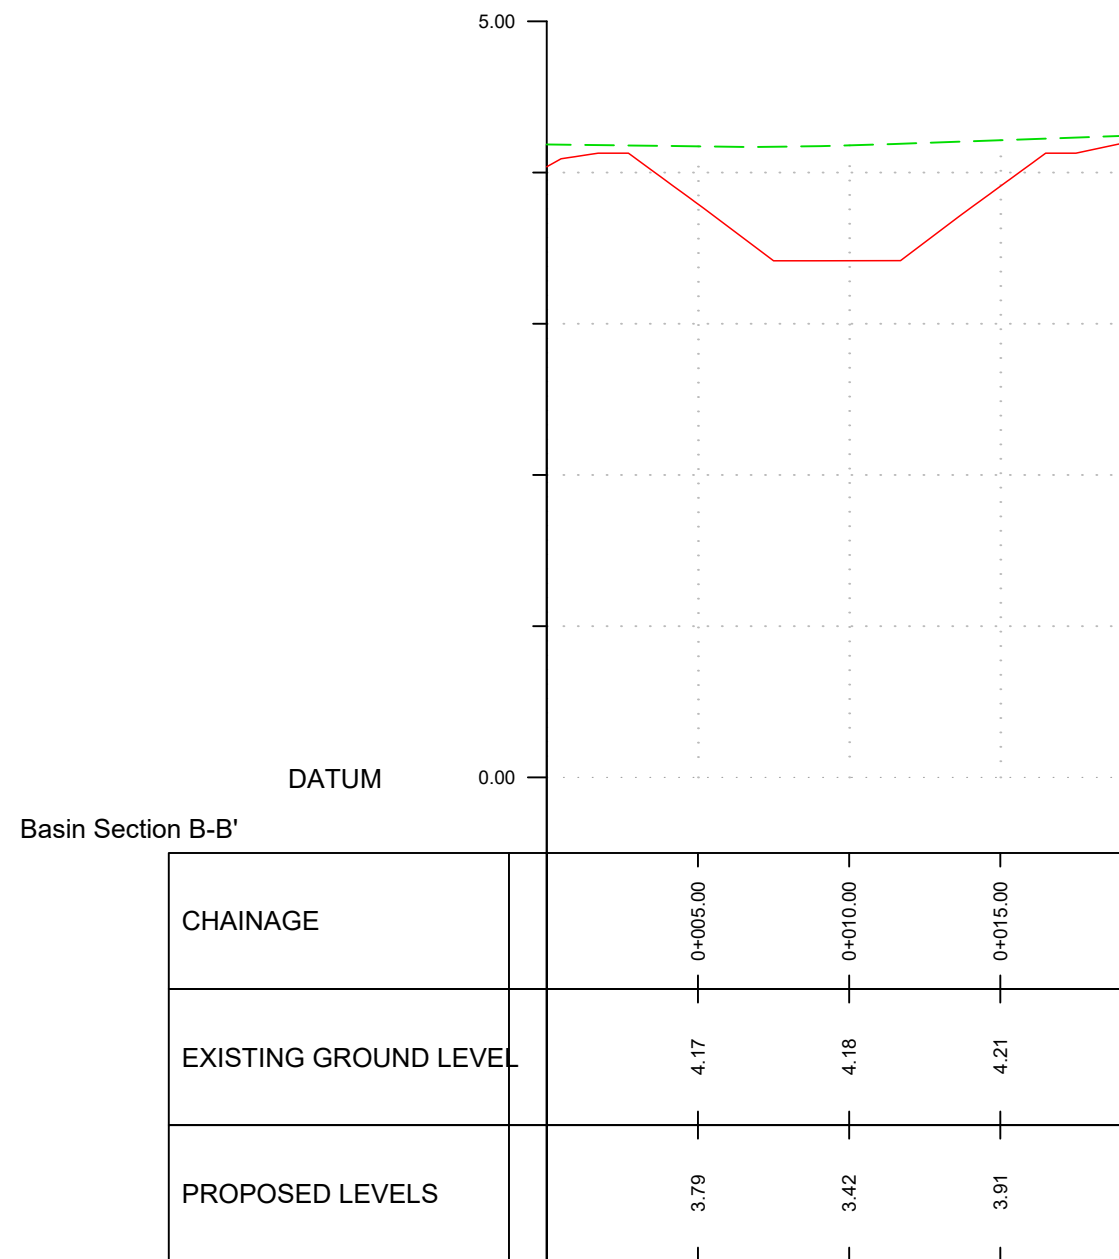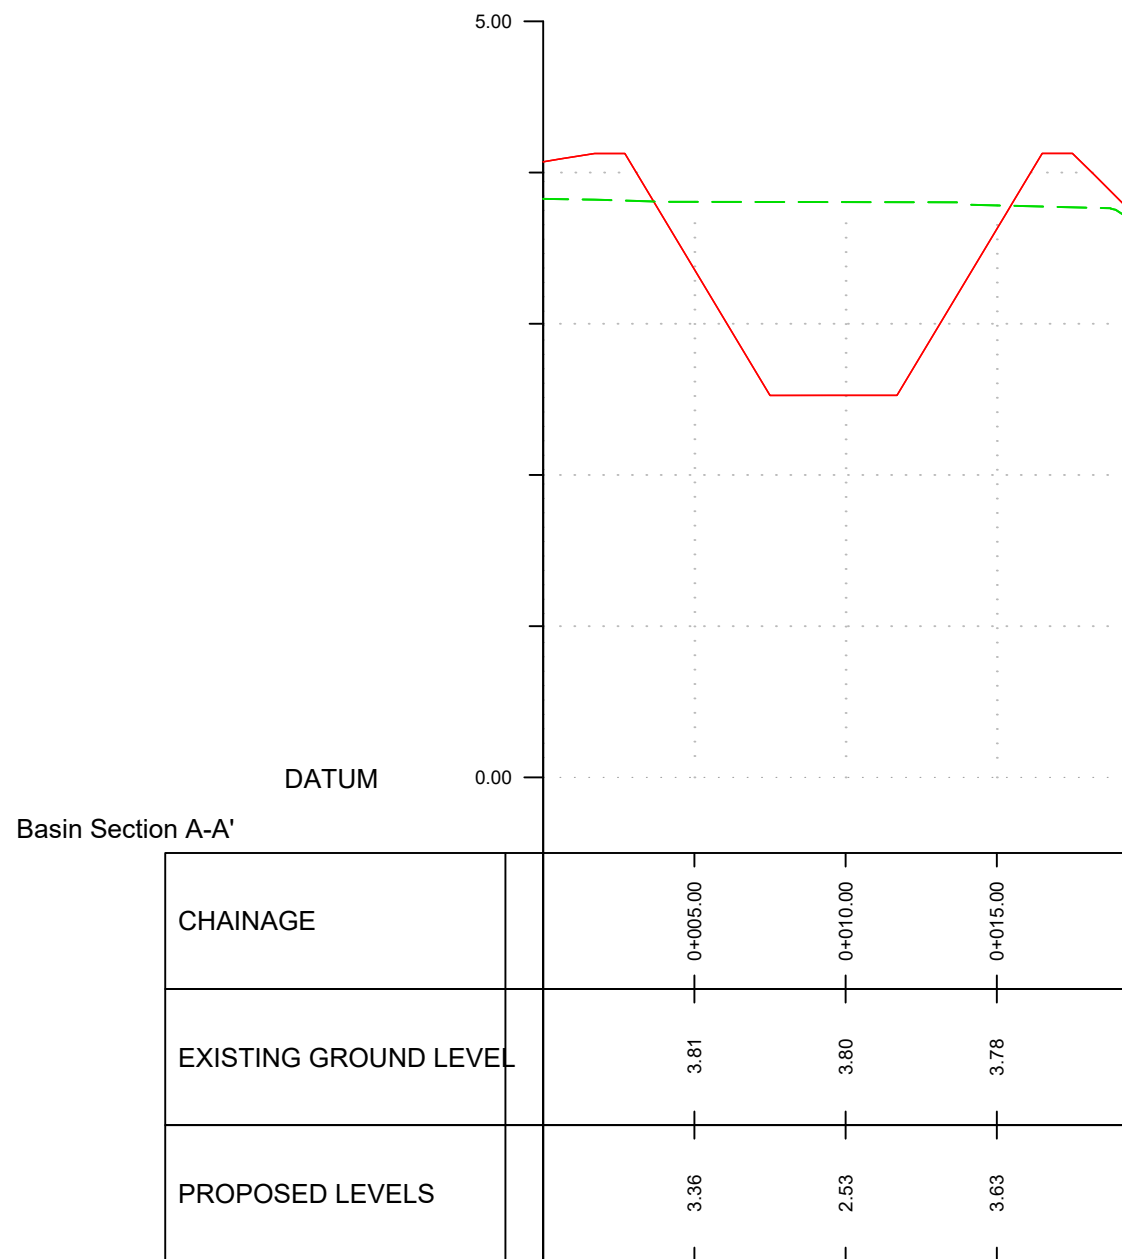

P2	Basin updated to suit drainage design	02.02.22	JA
P1	Issued for planning discharge	25.01.22	SH
Rev	Description	Date	By

CampbellReith
consulting engineers

London	020 7340 1700	☐ Manchester	0161 819 3060
Surrey	01737 784 500	☒ Birmingham	01675 467 484
Bristol	0117 916 1066	☐ Dubai	00 971 4345 7088
www.campbellreith.com			

Job Title	Central Arun Crematorium
Client	Westerleigh

Drainage Construction Details Proposed Basin Detail Sheet 1 of 2

Drawn by	Date made	Scale @ A1	Checked by	Suitability	CR Project
SH	Jan '22	1:250	AJH	S2	13591

Project No.	Originator	Volume	Lvl/Loc	Type	Role	Number	Rev
13591	CRH	XX	XX	DR	C	5310	P1