


Notes

- Do not scale from this drawing on print or electronically. Work from figured dimensions only.
- No deviation from the details on this drawing is allowed without CampbellReith's prior permission in writing.
- Read this drawing with all Architect's, Service Engineer's and CampbellReith's relevant details, specifications and drawings.
- All work is to be done in accordance with the relevant specifications issued by CampbellReith, British Standard Codes of Practice, Statutory Requirements and the Contract Documents.
- Drawing status:**
P: Preliminary Evolving drawings for approvals, tenders, billings etc.

C: Construction Fully developed drawings issued under instructions for construction.
- Only status **C** drawings to be used for construction.
- Suitability code:
Work in progress
S0 - Work in progress
Shared (Non-contractual)
S1 - For coordination, **S2** - For information, **S3** - For internal review and comment, **S4** - For construction approval.
Documentation (For contractors purposes)
D1 - For Costing, **D2** - For Tender, **D3** - For contractor design, **D4** - for manufacture/procurement.
Construction
A - For construction, **B** - For construction but with comments (i.e. areas in abeyance), **CR** - Construction Record (Final Construction ONLY. Any deviations to that which is on site is not the liability of CampbellReith)
- Site layout taken from drawing *154380_001_Site & Boundary Plan* by Stride-Treglown as issued 18/11/21
- For landscaping details refer to Indigo Landscaping Plan 954-MP-01.
- For pavement and surfacing details refer to drawing 13591-CRH-XX-XX-DR-C-5350

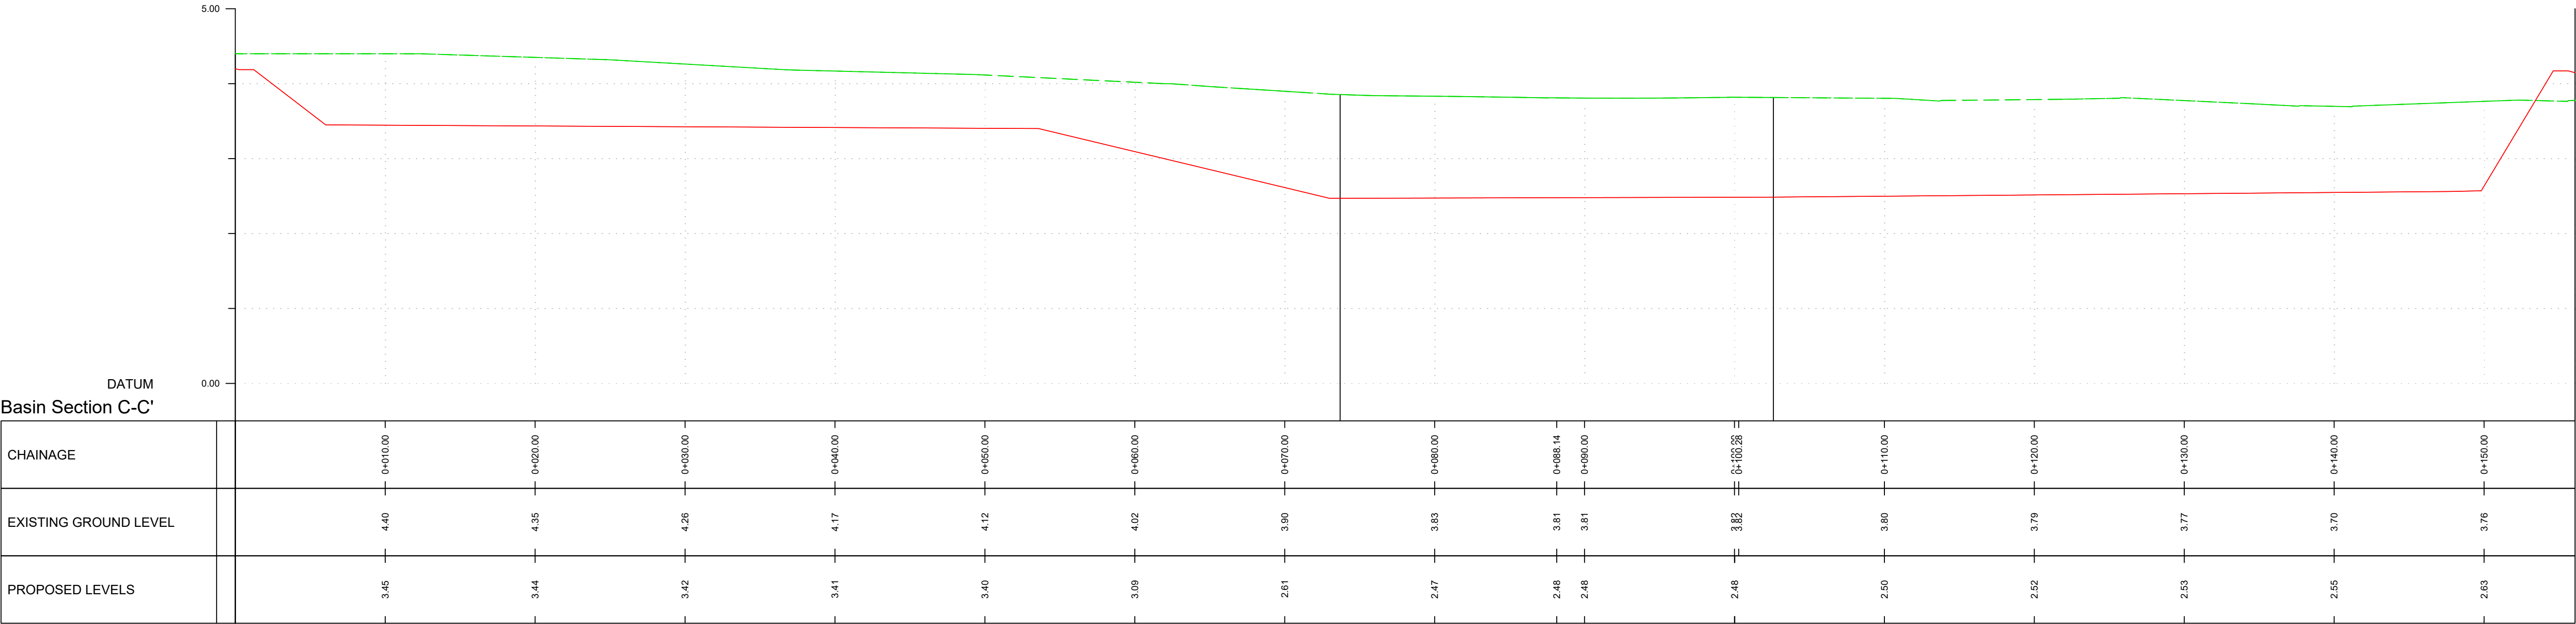

LEGEND	
—	PROPOSED VERTICAL PROFILE
- - -	EXISTING GROUND LEVEL

P1	Issued for planning discharge	02.02.22	JA
Rev	Description	Date	By

CampbellReith
consulting engineers

London 020 7340 1700 ☐ Manchester 0161 819 3060
Surrey 01737 784 500 ☒ Birmingham 01675 467 484
Bristol 0117 916 1066 ☐ Dubai 00 971 4345 7088
www.campbellreith.com

Job Title	Central Arun Crematorium
Client	Westerleigh

Drainage Construction Details
Proposed Basin Detail
Sheet 2 of 2

Drawn by	Date made	Scale @ A1	Checked by	Suitability	CR Project
JA	Feb '22	1:250	AJH	S2	13591

Project No.	Originator	Volume	Lvl/Loc	Type	Role	Number	Rev
13591	CRH	XX	XX	DR	C	5311	P1