


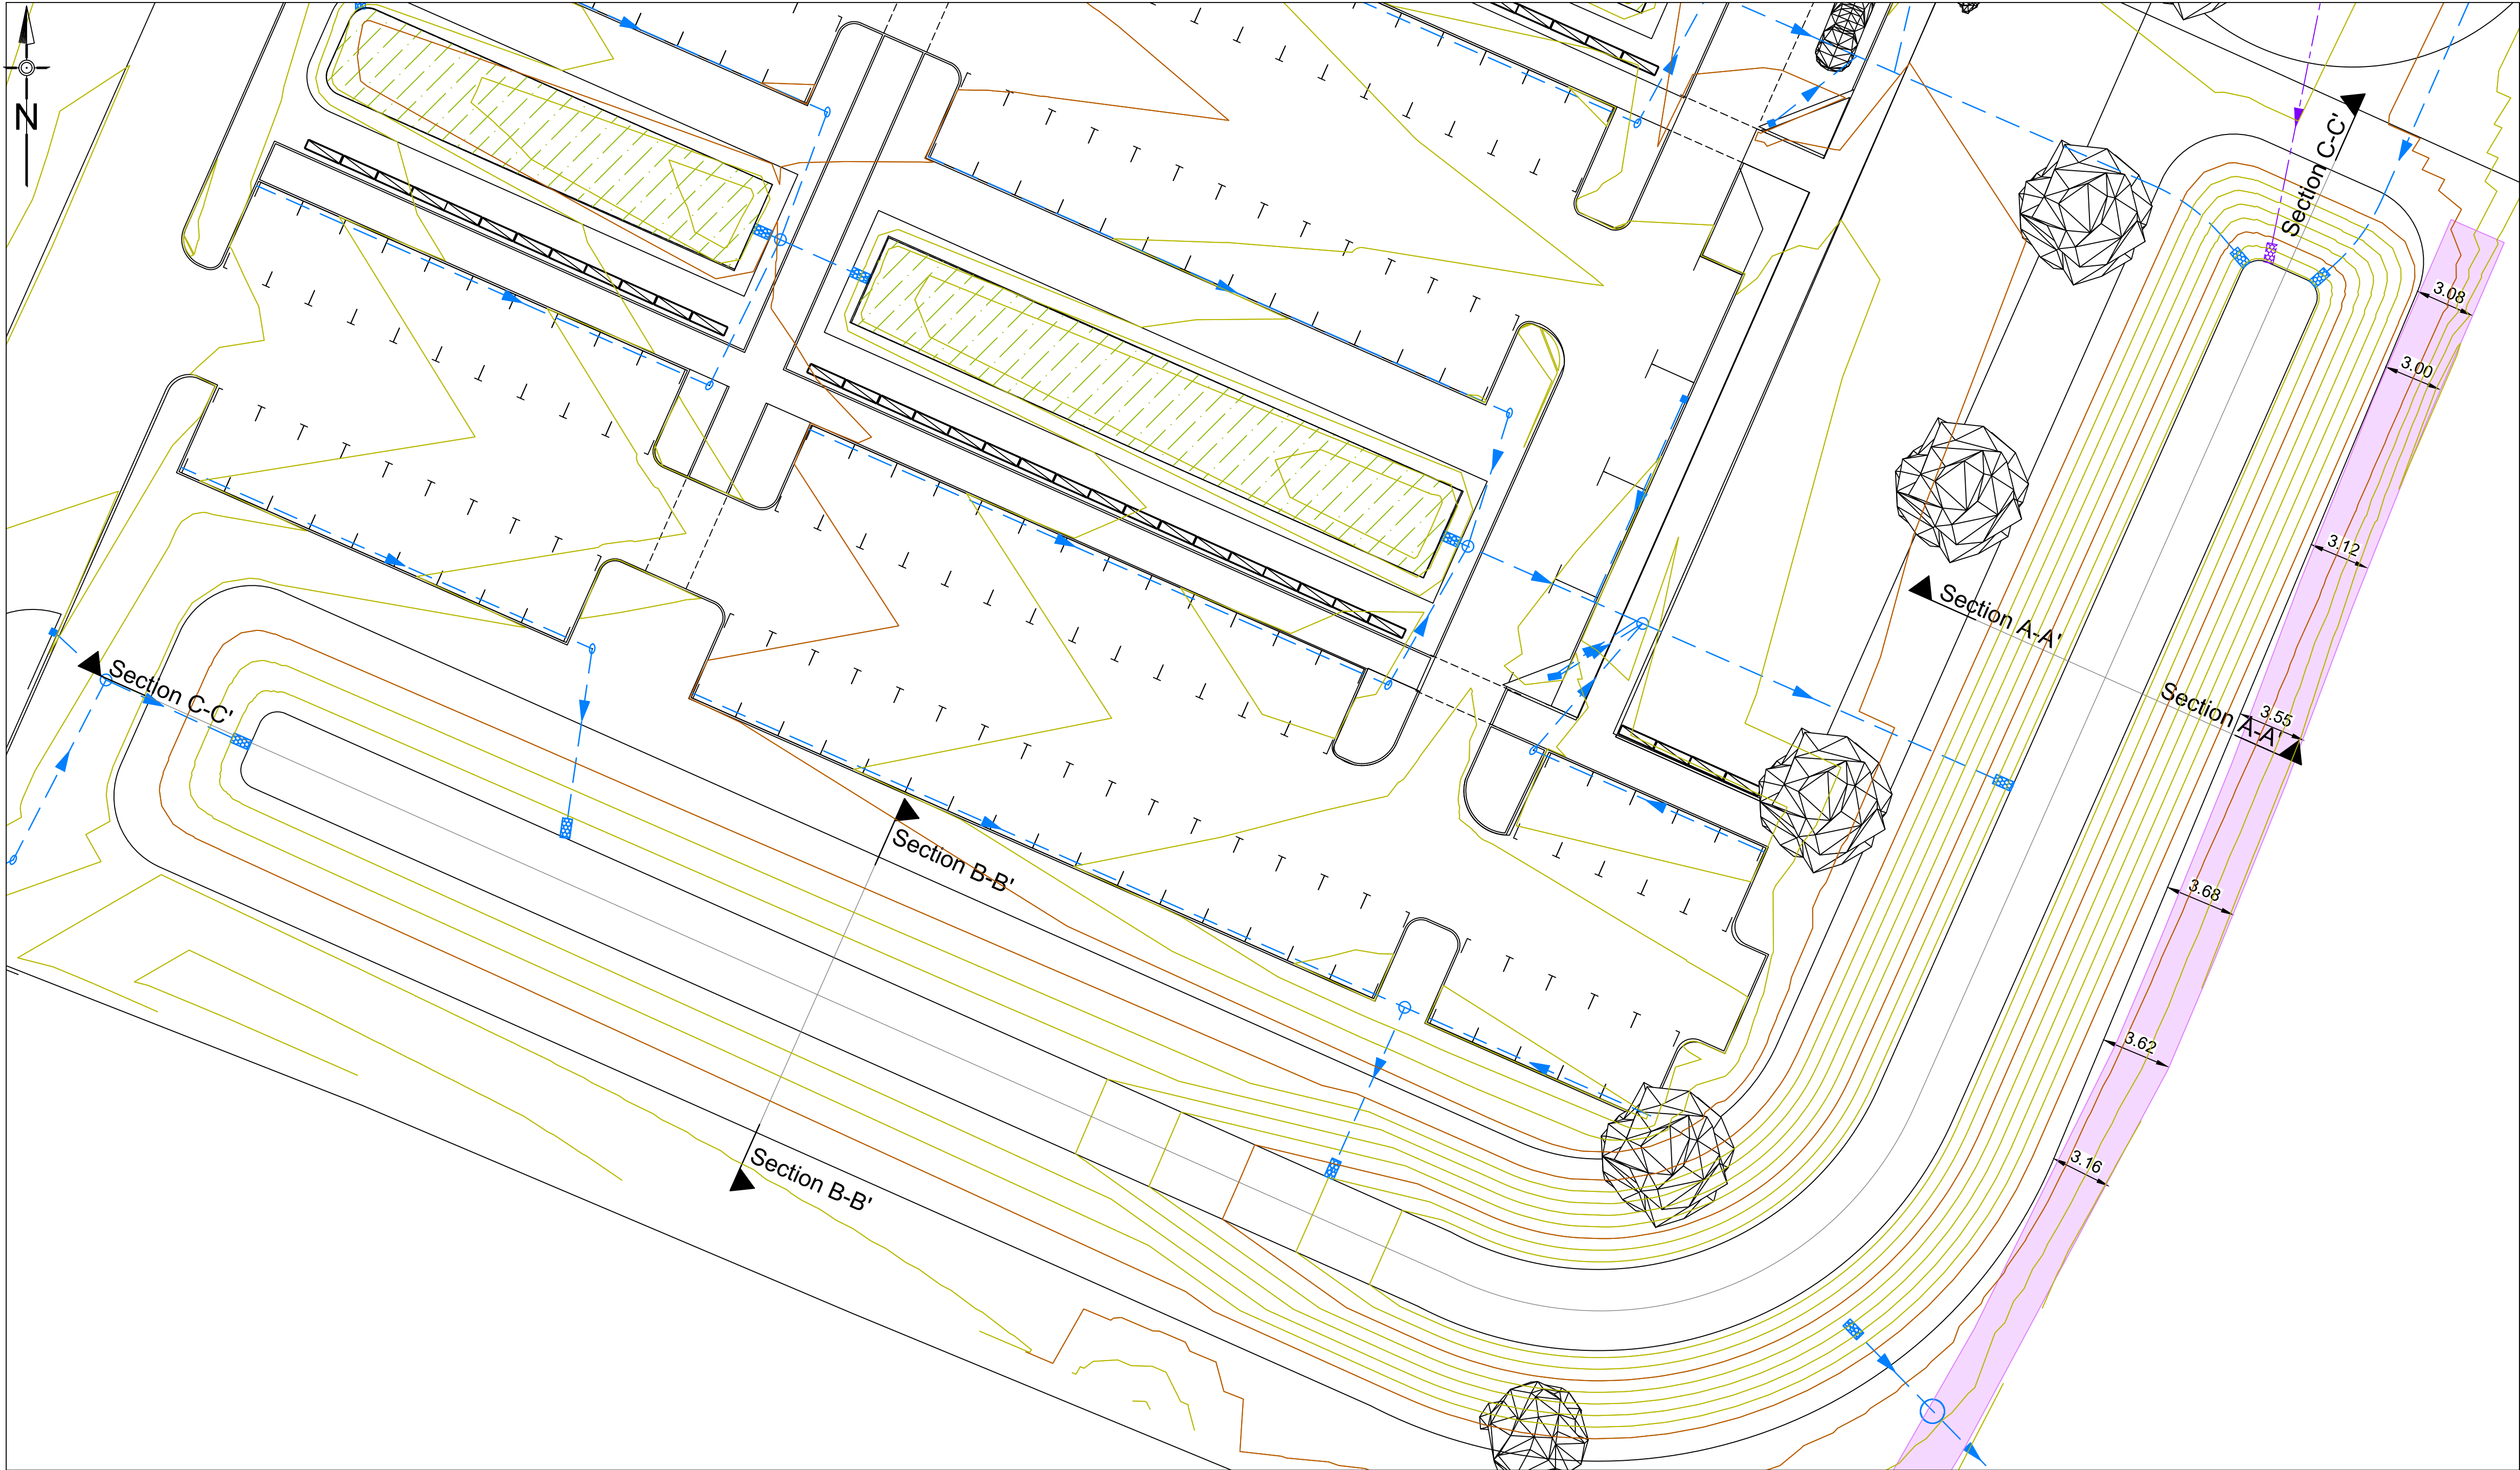


Notes

- Do not scale from this drawing on print or electronically. Work from figured dimensions only.
- No deviation from the details on this drawing is allowed without CampbellReith's prior permission in writing.
- Read this drawing with all Architect's, Service Engineer's and CampbellReith's relevant details, specifications and drawings.
- All work is to be done in accordance with the relevant specifications issued by CampbellReith, British Standard Codes of Practice, Statutory Requirements and the Contract Documents.
- Drawing status:**
P: Preliminary Evolving drawings for approvals, tenders, billings etc.
C: Construction Fully developed drawings issued under instructions for construction.
- Only status C drawings to be used for construction.
- Suitability code:
Work in progress
S0 - Work in progress
Shared (Non-contractual)
S1 - For coordination, **S2** - For information, **S3** - For internal review and comment, **S4** - For construction approval.
Documentation (For contractors purposes)
D1 - For Costing, **D2** - For Tender, **D3** - For contractor design, **D4** - for manufacture/procurement.
Construction
A - For construction, **B** - For construction but with comments (i.e. areas in abeyance), **CR** - Construction Record (Final Construction ONLY. Any deviations to that which is on site is not the liability of CampbellReith)
- Site layout taken from drawing 154380_001_Site & Boundary Plan by Stride-Treglown as issued 11/05/22
- For landscaping details refer to Indigo Landscaping Plan 954-MP-01.
- For S278 details refer to Paul Basham Associates' plans.
- For pavement and surfacing details refer to drawing 13591-CRH-XX-XX-DR-C-5350

LEGEND


- PROPOSED VERTICAL PROFILE
- - - EXISTING GROUND LEVEL

Drawings issued for construction, subject to change following any further requirements from Local Planning Authority pertaining to discharge of planning conditions 8, 9 and 10 under planning permission Y/55/22/DOC.

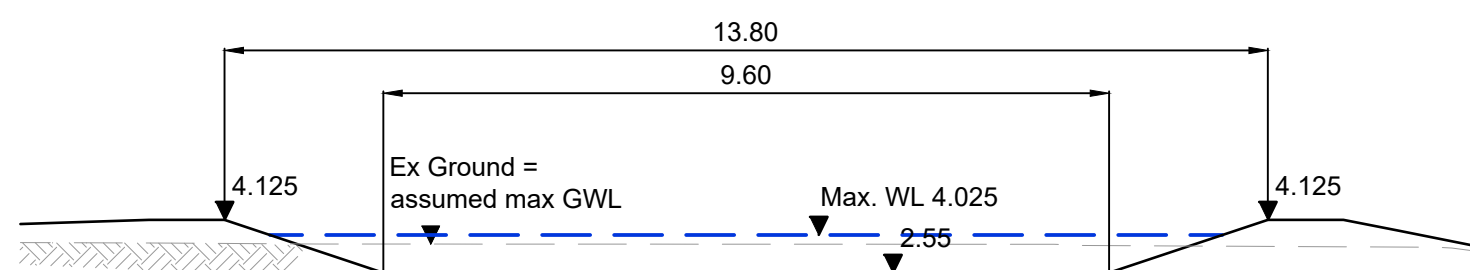


Typical Section

Scale 1:100


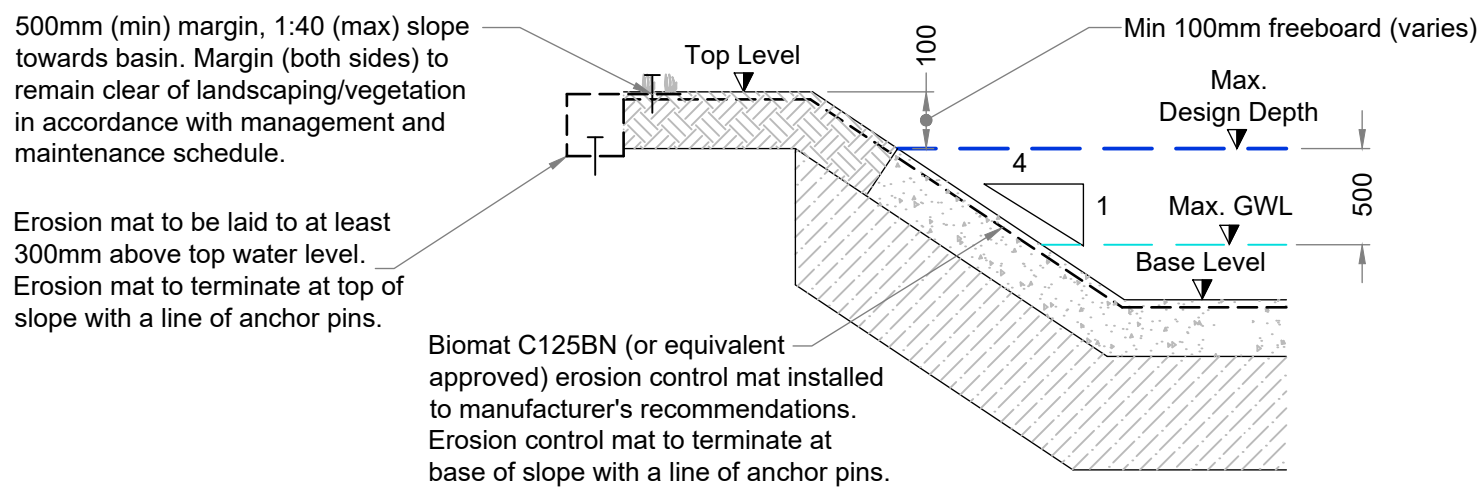


Erosion Mat Detail

Scale 1:20

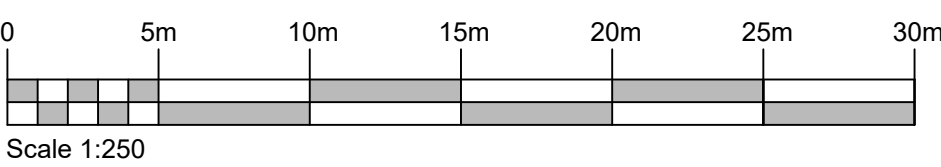

Scale 1:250

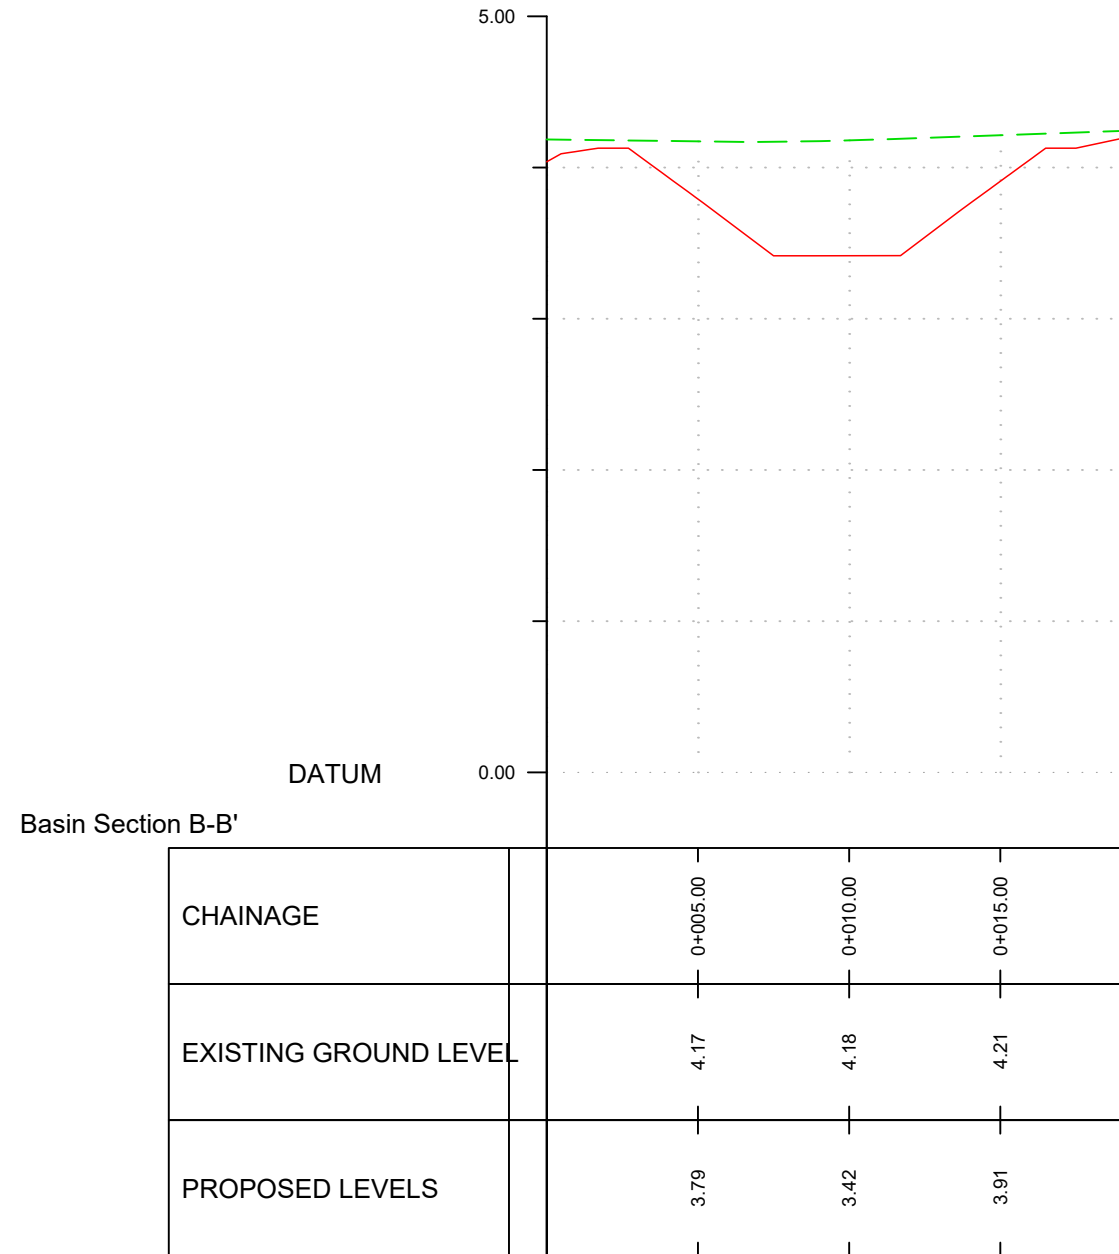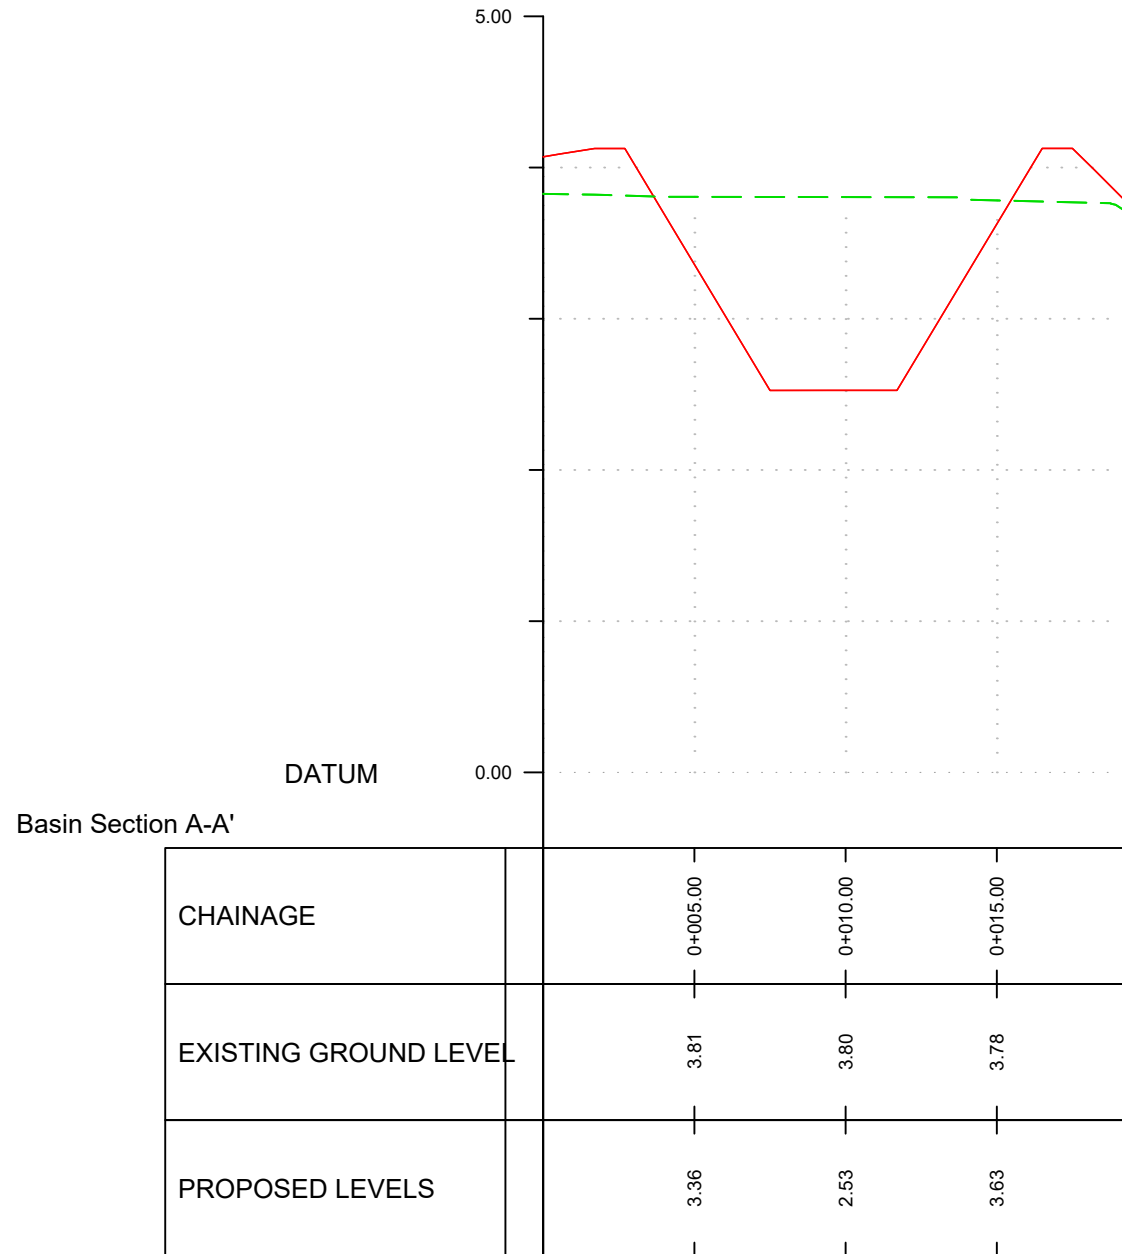

C1	Issued for construction	16.05.22	JA
P2	Basin updated to suit drainage design	02.02.22	JA
P1	Issued for planning discharge	25.01.22	SH
Rev	Description	Date	By

CampbellReith
consulting engineers

London	020 7340 1700	☐ Manchester	0161 819 3060
Surrey	01737 784 500	☒ Birmingham	01675 467 484
Bristol	0117 916 1066	☐ Dubai	00 971 4345 7088
www.campbellreith.com			

Job Title	Central Arun Crematorium
Client	Westerleigh

Drainage Construction Details Proposed Basin Detail Sheet 1 of 2

Drawn by	Date made	Scale @ A1	Checked by	Suitability	CR Project
SH	Jan '22	1:250	AJH	A	13591

Project No.	Originator	Volume	Lvl/Loc	Type	Role	Number	Rev
13591	CRH	XX	XX	DR	C	5310	C1