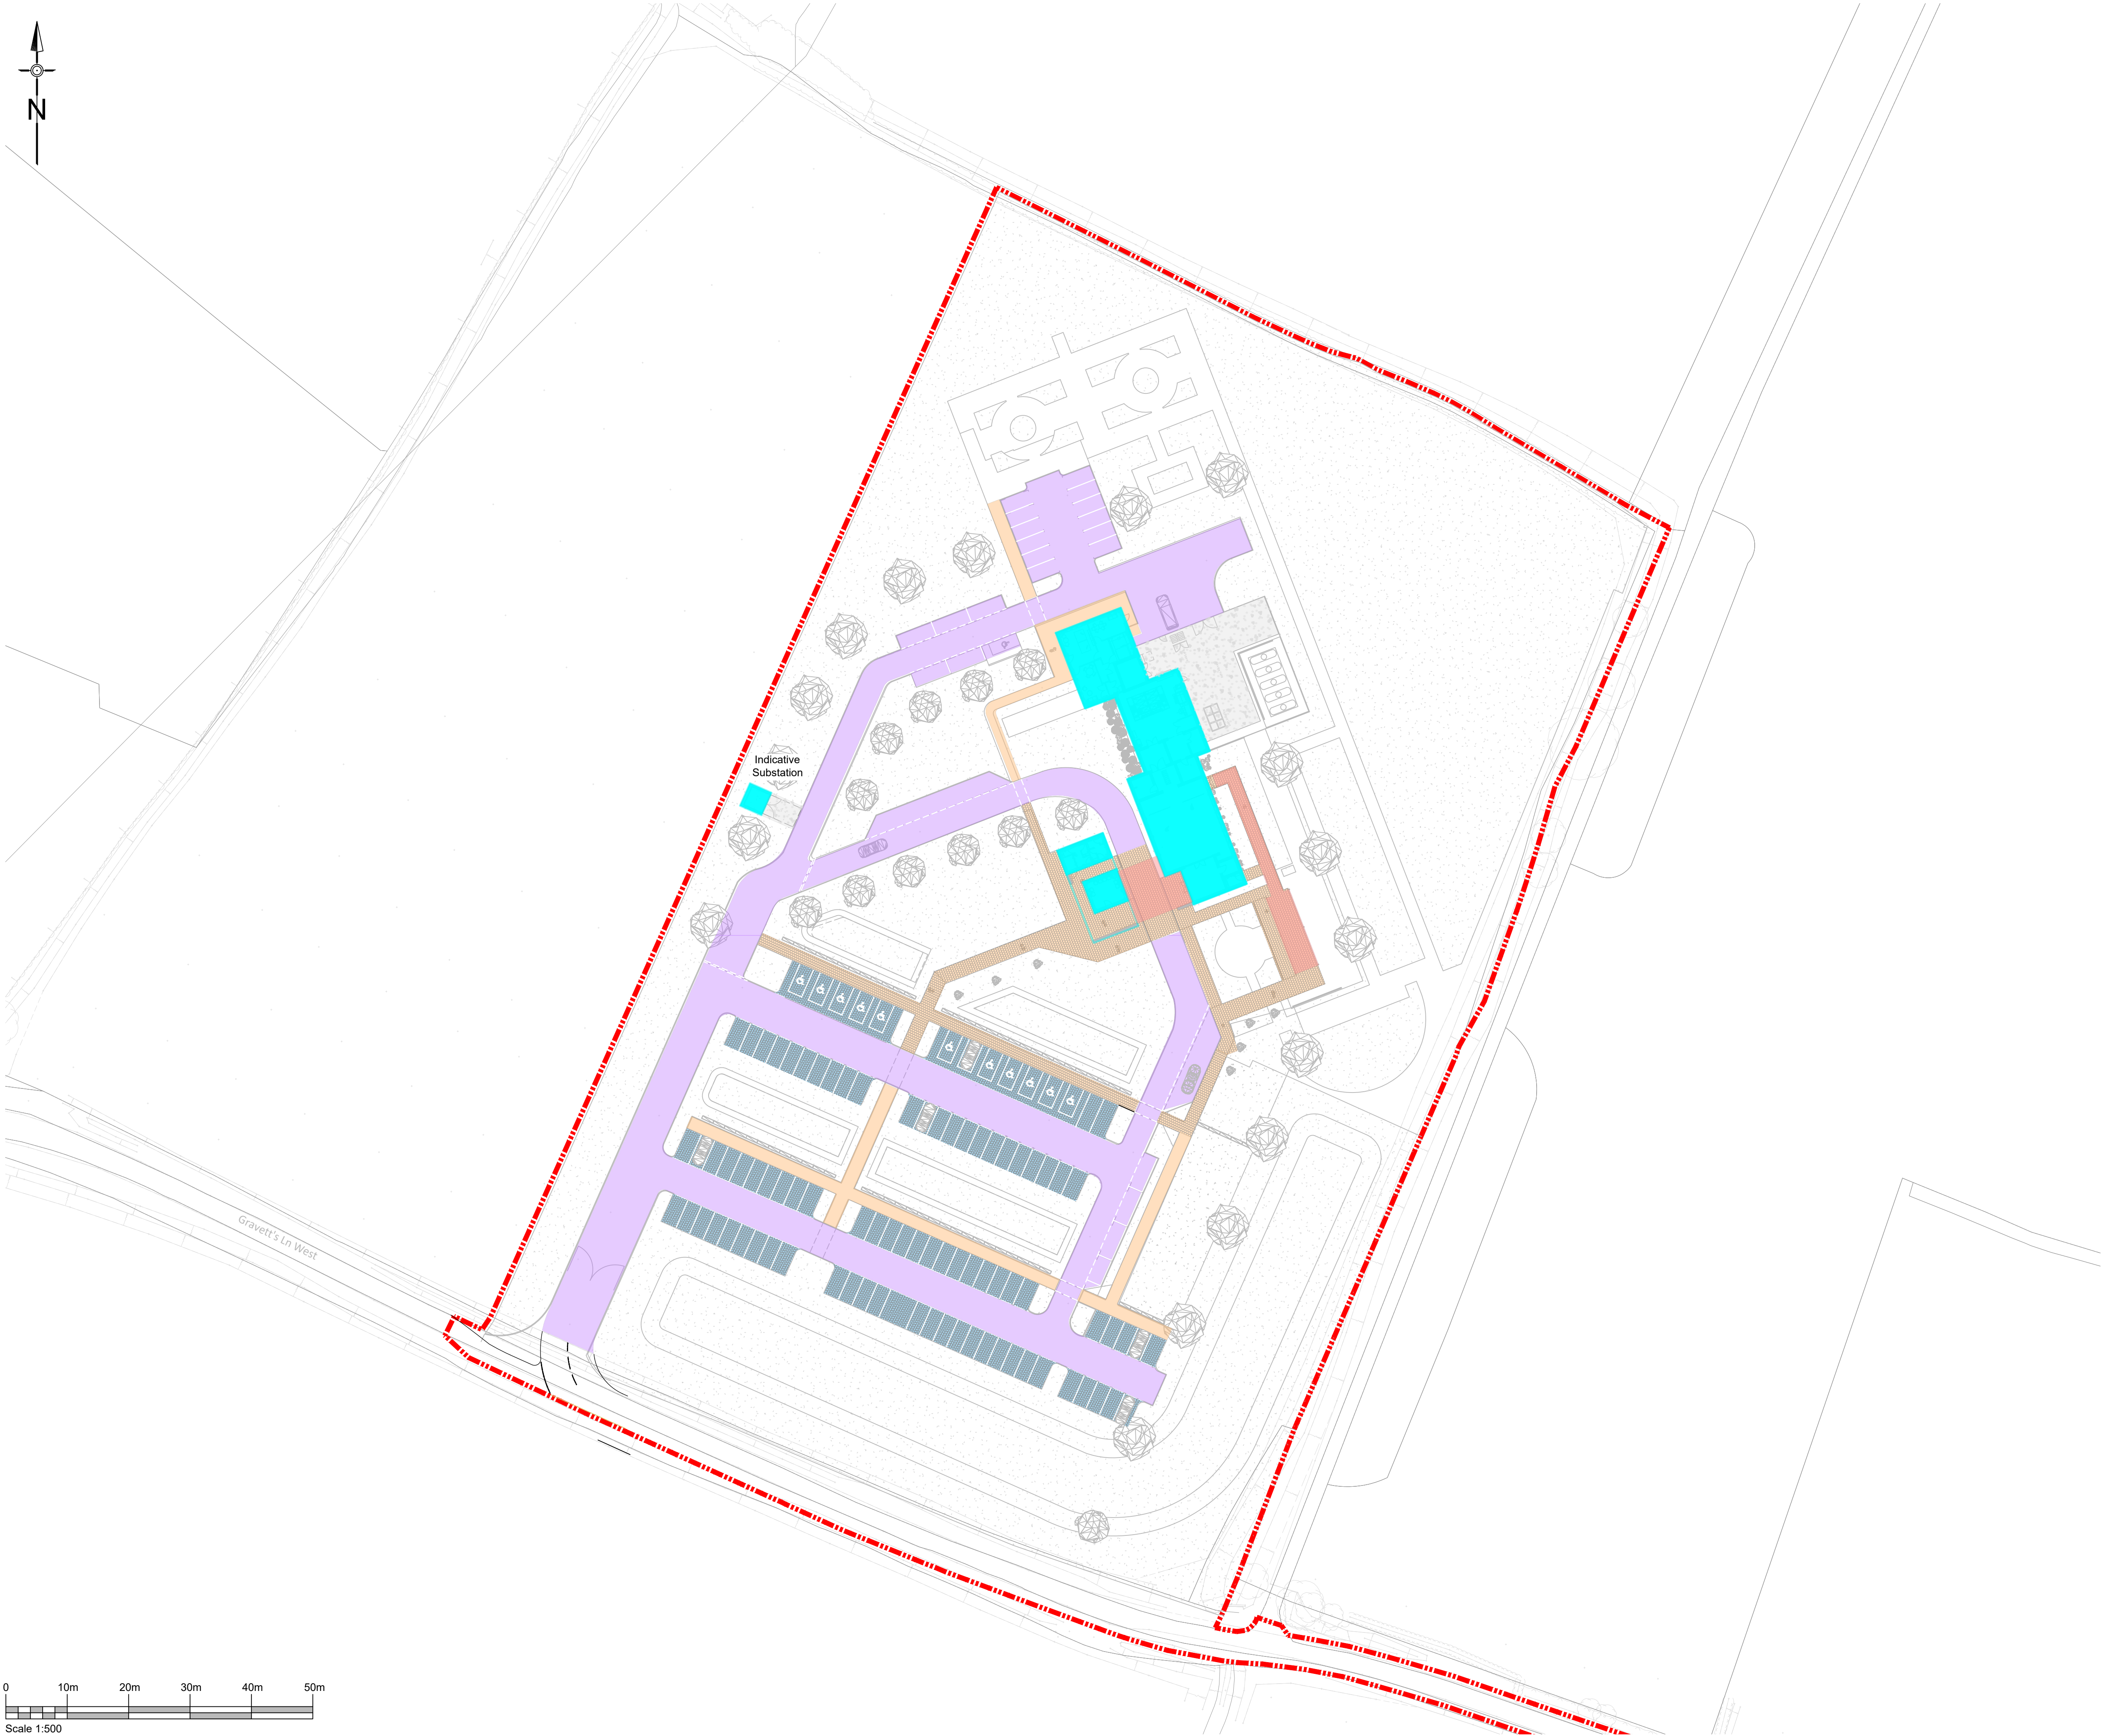
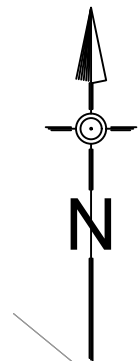


Notes

- Do not scale from this drawing on print or electronically. Work from figured dimensions only.
- No deviation from the details on this drawing is allowed without CampbellReith's prior permission in writing.
- Read this drawing with all Architect's, Service Engineer's and CampbellReith's relevant details, specifications and drawings.
- All work is to be done in accordance with the relevant specifications issued by CampbellReith, British Standard Codes of Practice, Statutory Requirements and the Contract Documents.
- Drawing status:**
P: Preliminary Evolving drawings for approvals, tenders, billings etc.
C: Construction Fully developed drawings issued under instructions for construction.
- Only status **C** drawings to be used for construction.
- Suitability code:
Work in progress
S0 - Work in progress
Shared (Non-contractual)
S1 - For coordination, **S2** - For information, **S3** - For internal review and comment, **S4** - For construction approval.
Documentation (For contractors purposes)
D1 - For Costing, **D2** - For Tender, **D3** - For contractor design, **D4** - for manufacture/procurement.
Construction
A - For construction, **B** - For construction but with comments (i.e. areas in abeyance), **CR** - Construction Record (Final Construction ONLY. Any deviations to that which is on site is not the liability of CampbellReith)
- For landscaping details refer to Indigo Landscaping Plan 954-MP-01.
- For S278 details refer to Paul Basham Associates' plans.
- For pavement and surfacing details refer to drawing 13591-CRH-XX-XX-DR-C-5350

LEGEND

- Site boundary (2.765 ha)
- Proposed buildings (0.064 ha)
- Proposed Canopy (0.018 ha)
- Macadam pavement construction (0.318 ha)
- Permeable block paving (0.125 ha)
- Pedestrian block paving (impermeable) (0.061 ha)
- Pedestrian tarmac footpath (0.042 ha)
- Concrete service yard (0.026 ha)

TOTAL impermeable = 0.654 ha
% impermeable = 23.6%

P1	Issued for Information	25.01.22	SH
Rev	Description	Date	By

CampbellReith
consulting engineers

London 020 7340 1700 ☐ Manchester 0161 819 3060
Surrey 01737 784 500 ☒ Birmingham 01675 467 484
Bristol 0117 916 1066 ☐ Dubai 00 971 4345 7088
www.campbellreith.com

Job Title	Central Arun Crematorium
Client	Westerleigh

Proposed
Impermeable Areas

Drawn by	Date made	Scale @ A1	Checked by	Suitability	CR Project
SH	June'21	1:500	AJH	S2	13591

Project No.	Originator	Volume	Lvl/Loc	Type	Role	Number	Rev
13591	CRH	XX	XX	DR	C	5250	P1