
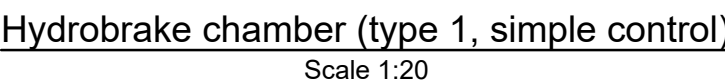


Pipe bedding details

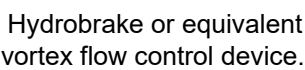

Note: proprietary products shall be installed strictly in accordance with manufacturers details and specification.

A - For construction, **B** - For construction but with comments (i.e. areas in abeyance), **CR** - Construction Record (Final Construction ONLY. Any deviations to that which is on site is not the liability of CampbellReith)

C3	Updated to suit site RFI as clouded. Issue for construction	02.09.22	OS
C2	Hydrobrake detail revised as clouded to match drainage layouts	28.06.22	JA
C1	Issued for construction	16.05.22	JA
P1	Issued for Tender	02.07.21	SH
Rev	Description	Date	By

CampbellReith
consulting engineers

London	020 7340 1700	☐	☐	Manchester	0161 819 3060
Surrey	01737 784 500	☒	☐	Birmingham	01675 467 484
Bristol	0117 916 1066	☐	☐	Dubai	00 971 4345 7088
www.campbellreith.com					

Job Title	Central Arun Crematorium
Client	Westerleigh

Drainage Construction Details Sheet 2

Drawn by	Date made	Scale @ A1	Checked by	Suitability	CR Project
SH	June'21	As Shown	AJH	A	13591

Project No.	Originator	Volume	Lvl/Loc	Type	Role	Number	Rev
13591	CRH	XX	XX	DR	C	5302	C3