



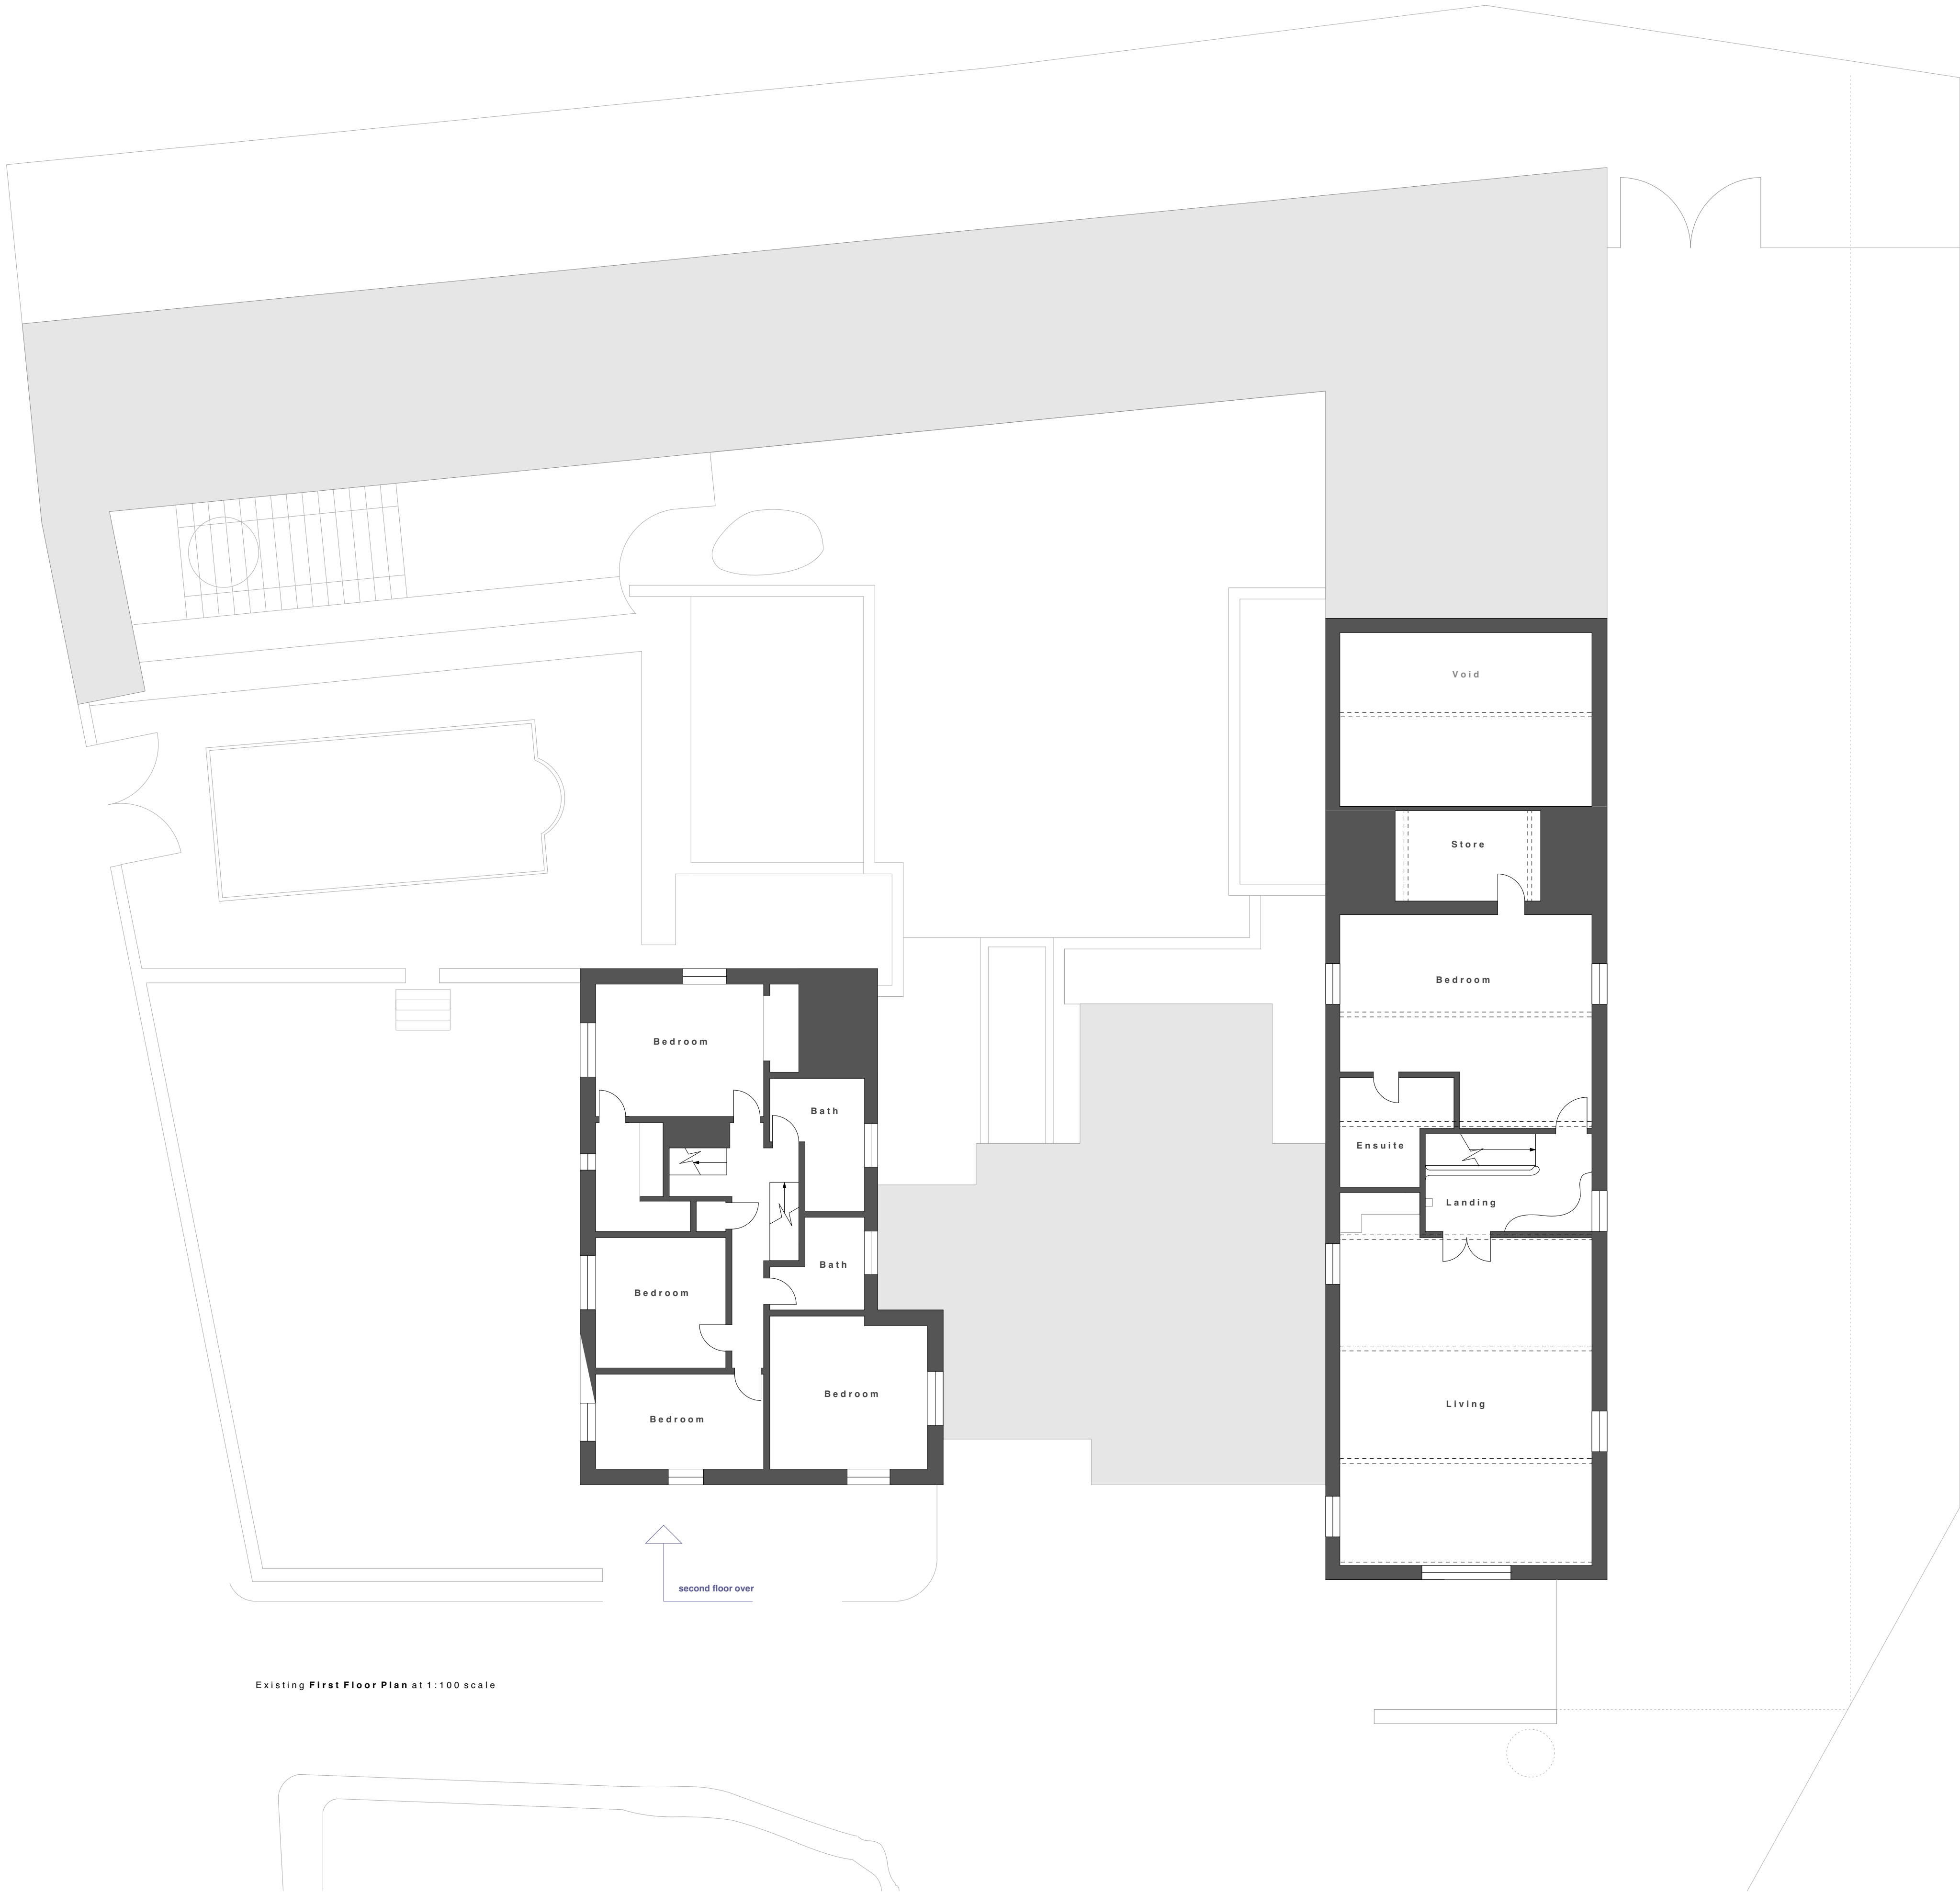

Existing First Floor Plan at 1:100 scale

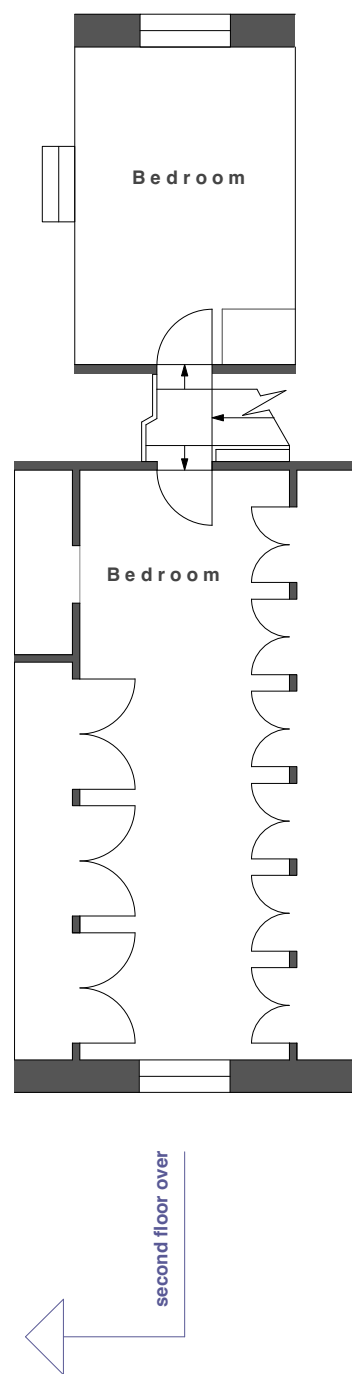

Existing Second Floor Plan at 1:100 scale

|          |                                           |                                                  |
|----------|-------------------------------------------|--------------------------------------------------|
| CLIENT   | Mr M Ingles                               |                                                  |
| SITE     | Old Bisham Farmhouse, Bisham, West Sussex |                                                  |
| PROJECT  | Conversion to 3 Dwellings                 |                                                  |
| DRAWING  | 002 Existing Floor Plans                  |                                                  |
| DATE     | 01 05 16                                  |                                                  |
| AUTHOR   |                                           | <div>0m1m2m3m</div> <div>SCALE BAR @ 1:100</div> |
| STATUS   | PL                                        |                                                  |
| SCALE    | 1: 100 @ A1                               |                                                  |
| REVISION | DATE                                      | AMENDMENT                                        |
|          |                                           |                                                  |

|   |  |  |
|---|--|--|
| NOTES   |  |  |
| <div>1. DRAWINGS ARE NOT TO BE SCALED EXCEPT FOR PLANNING PURPOSES.</div> <div>2. SCALE BAR FOR PLANNING PURPOSES ONLY.</div> <div>3. ROOM DIMENSIONS WHERE SHOWN ARE APPROXIMATE.</div> <div>4. ALL DIMENSIONS TO BE CONTRACTOR CHECKED ON SITE BEFORE USE.</div> <div>5. PROPOSED DRAWINGS ARE SUBJECT TO LOCAL AUTHORITY PLANNING /</div> <div>URC &amp; BUILDING REGULATIONS APPROVAL.</div> <div>6. DRAWINGS CREATED FROM DATA SUPPLIED BY THIRD PARTY. AS SUCH</div> <div>ALL DIMENSIONS MUST BE CHECKED AND CONFIRMED PRIOR TO ANY</div> <div>CONSTRUCTION WORKS TAKING PLACE.</div> <div>7. THESE ARE NOT SURVEY DRAWINGS.</div> <div>8. DRAWINGS REMAIN COPYRIGHT OF CORINTHIAN ARCHITECTURAL DESIGN</div> <div>AND CANNOT BE REPRODUCED OR USED BY ANOTHER PARTY WITHOUT</div> <div>PRIOR WRITTEN CONSENT.</div> |  |  |
| CORINTHIAN ARCHITECTURAL DESIGN   |  |  |
| <div>8 Davys Court, Funtlington, Chichester, West Sussex, PO18 9LG</div> <div>01243 576 078 &gt; contact@corinthianad.co.uk &gt; www.corinthianad.co.uk</div>   |  |  |