




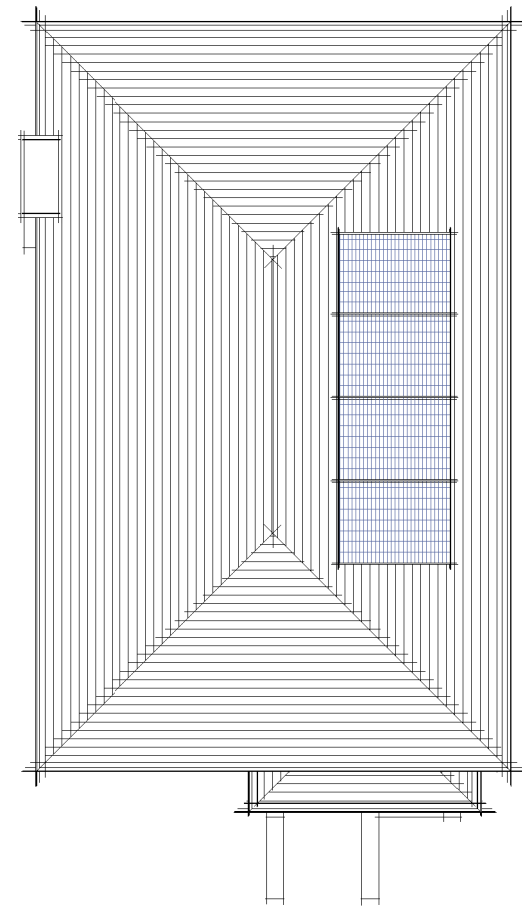

Roof Plan
1 : 100

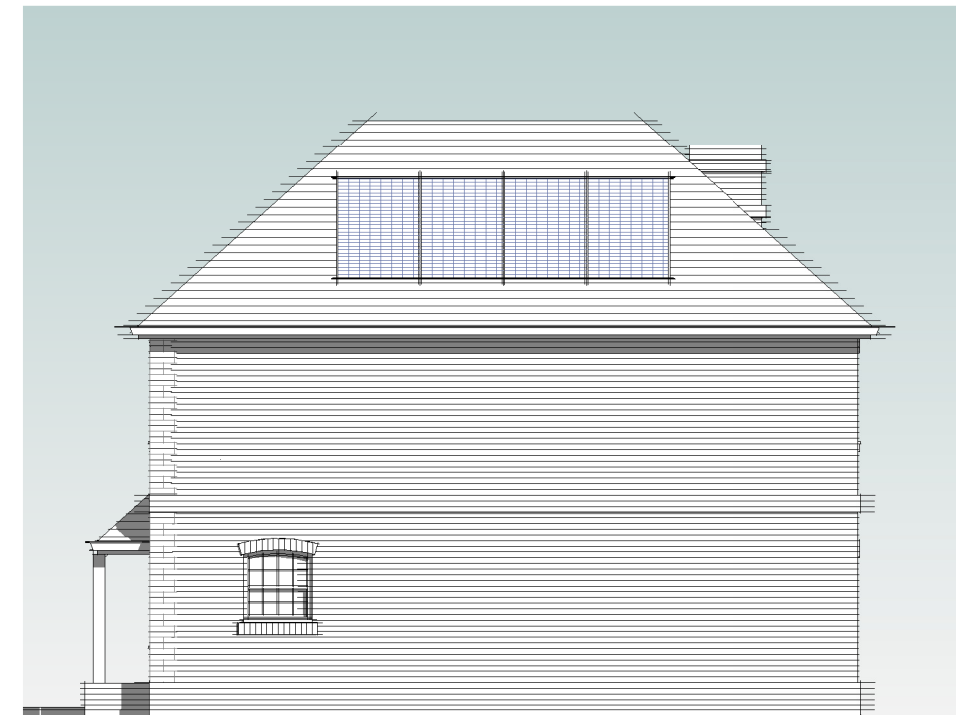

South Elevation
1 : 100

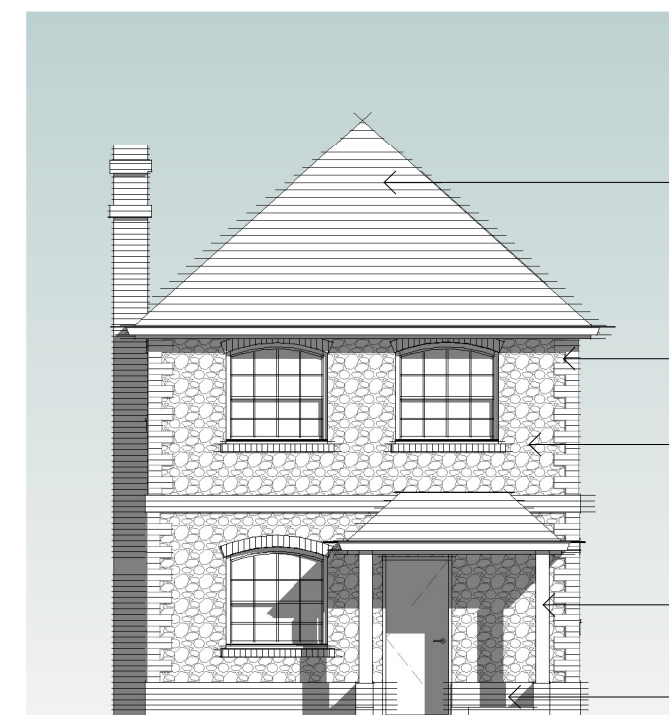

West Elevation
1 : 100


- Slate Roof
- Brick Quions
- Flint to front elevation
- Brick to side and rear walls
- Oak Posts
- Brick Plinth




North Elevation
1 : 100




East Elevation
1 : 100

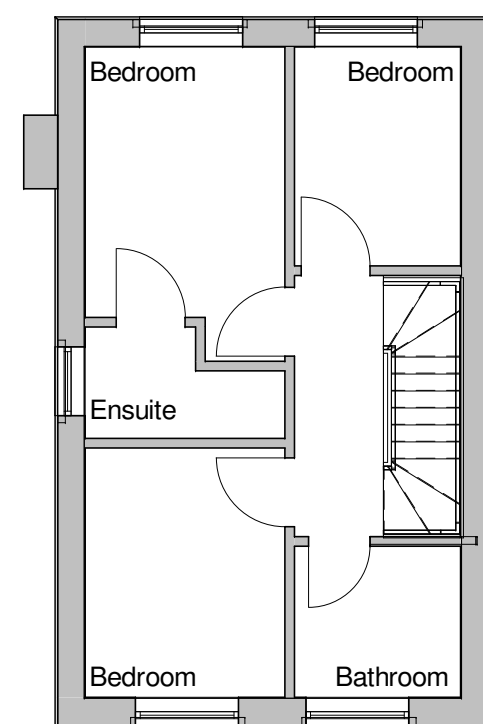

First Floor
1 : 100

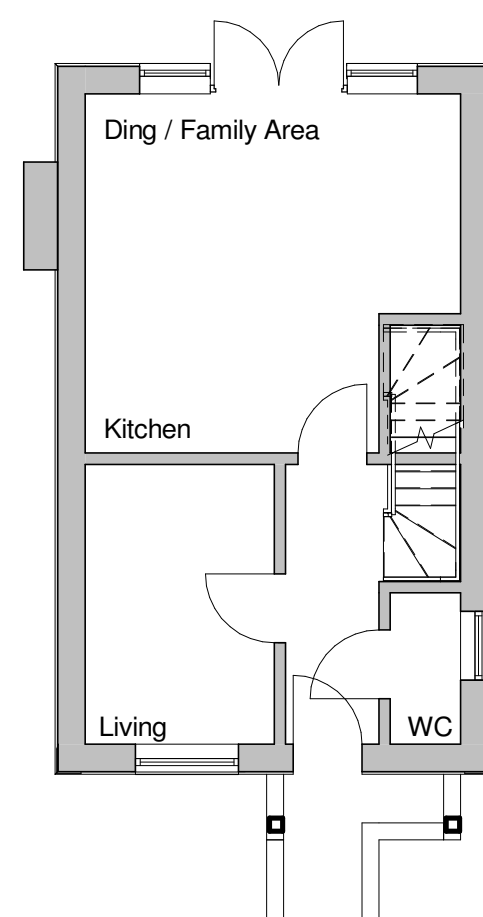

Ground Floor
1 : 100

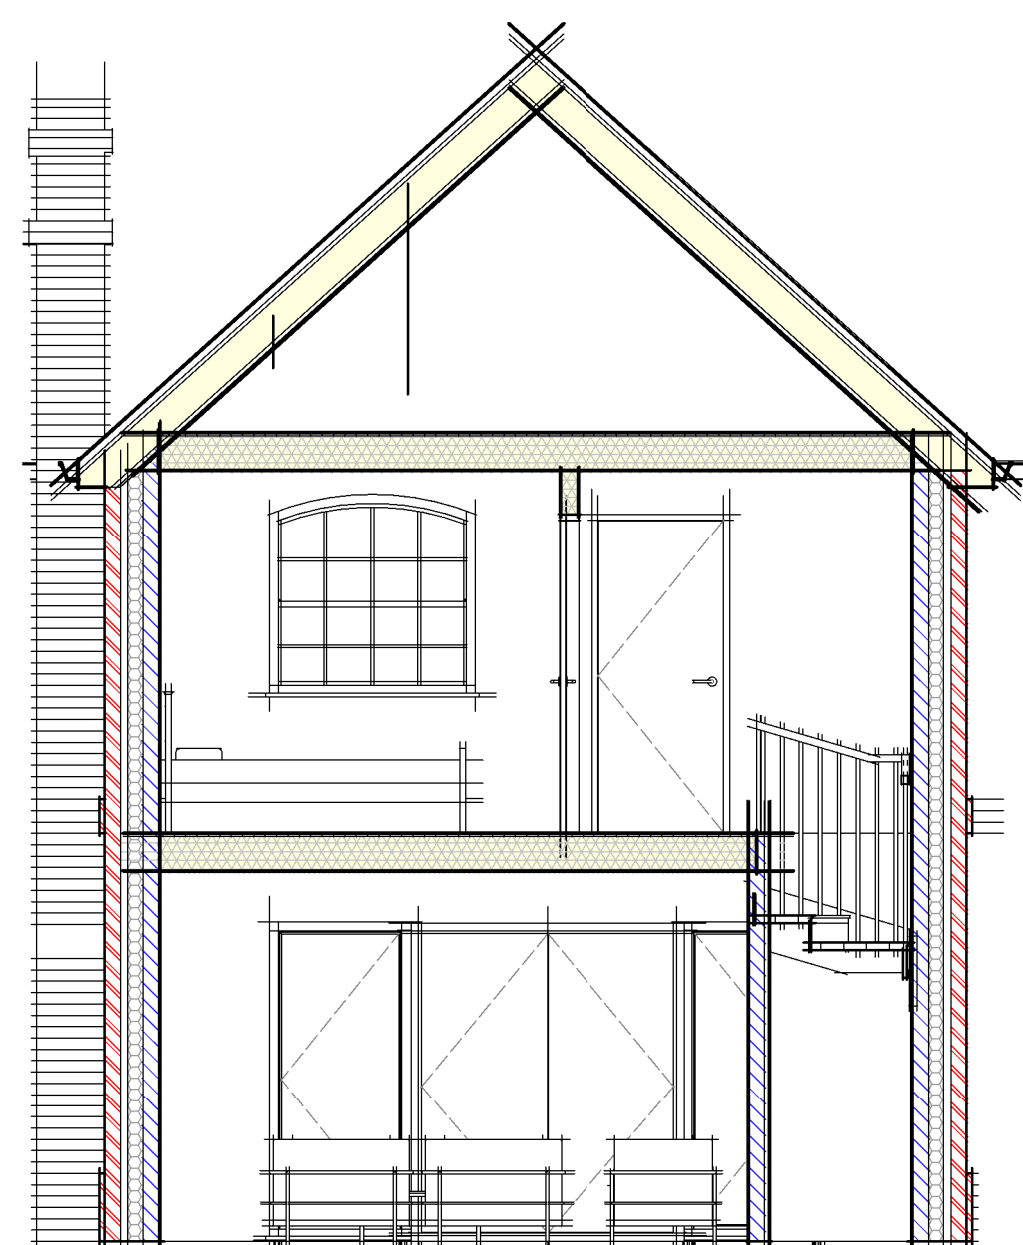


Section 1
1 : 50



Front Perspective



Rear Perspective

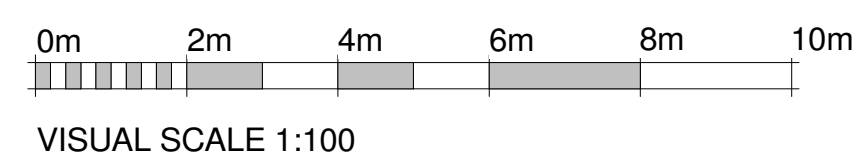

VISUAL SCALE 1:100