




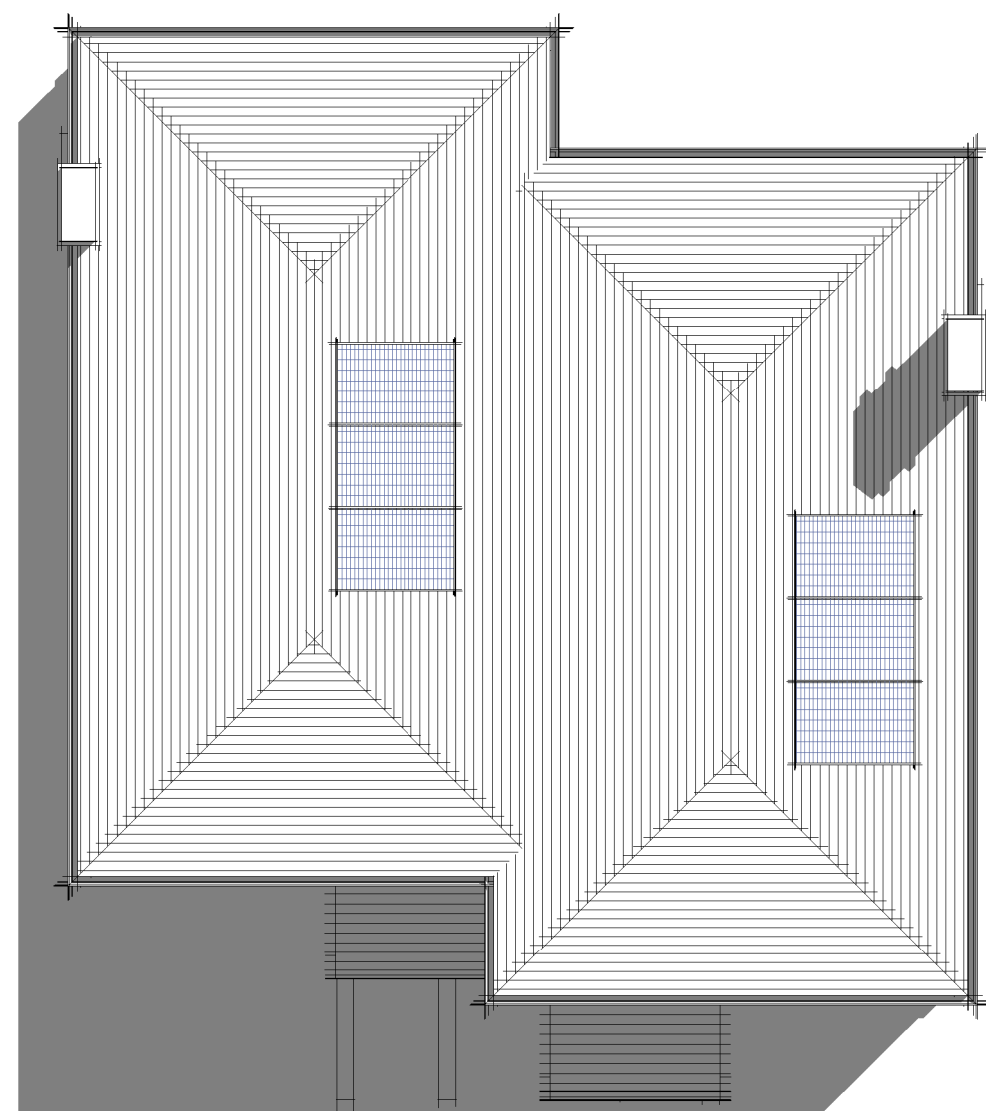


Roof Plan
1 : 100

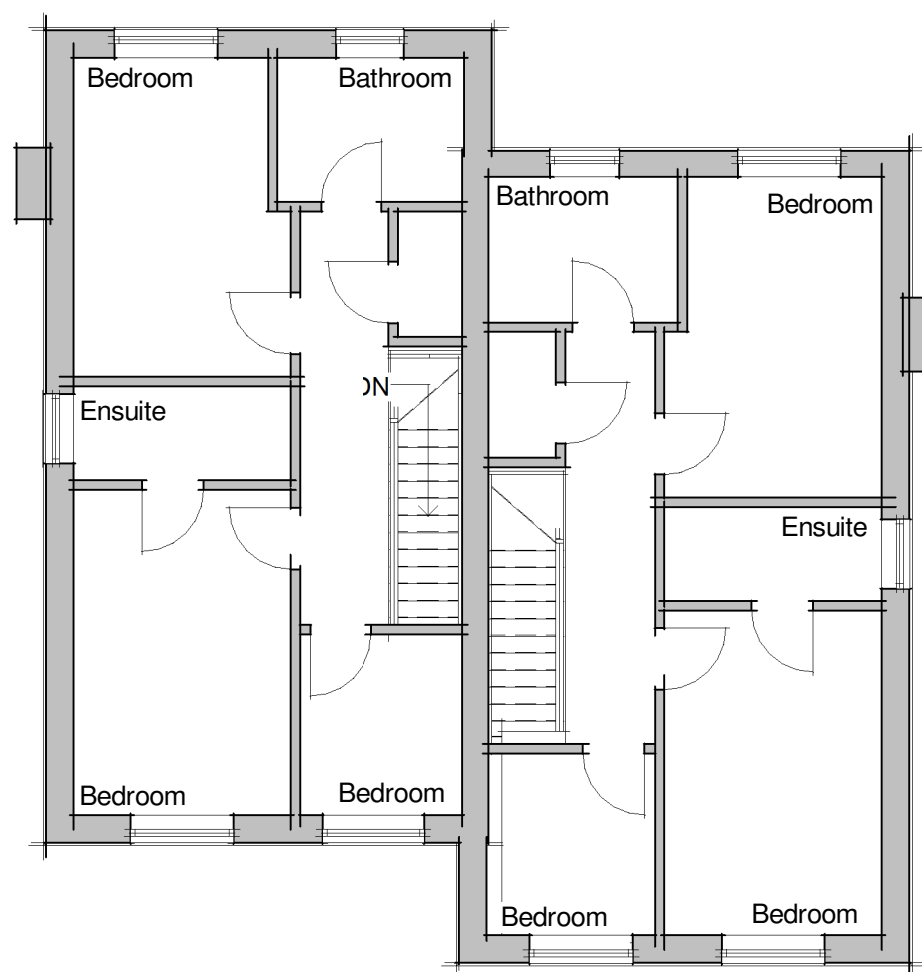


First Floor
1 : 100

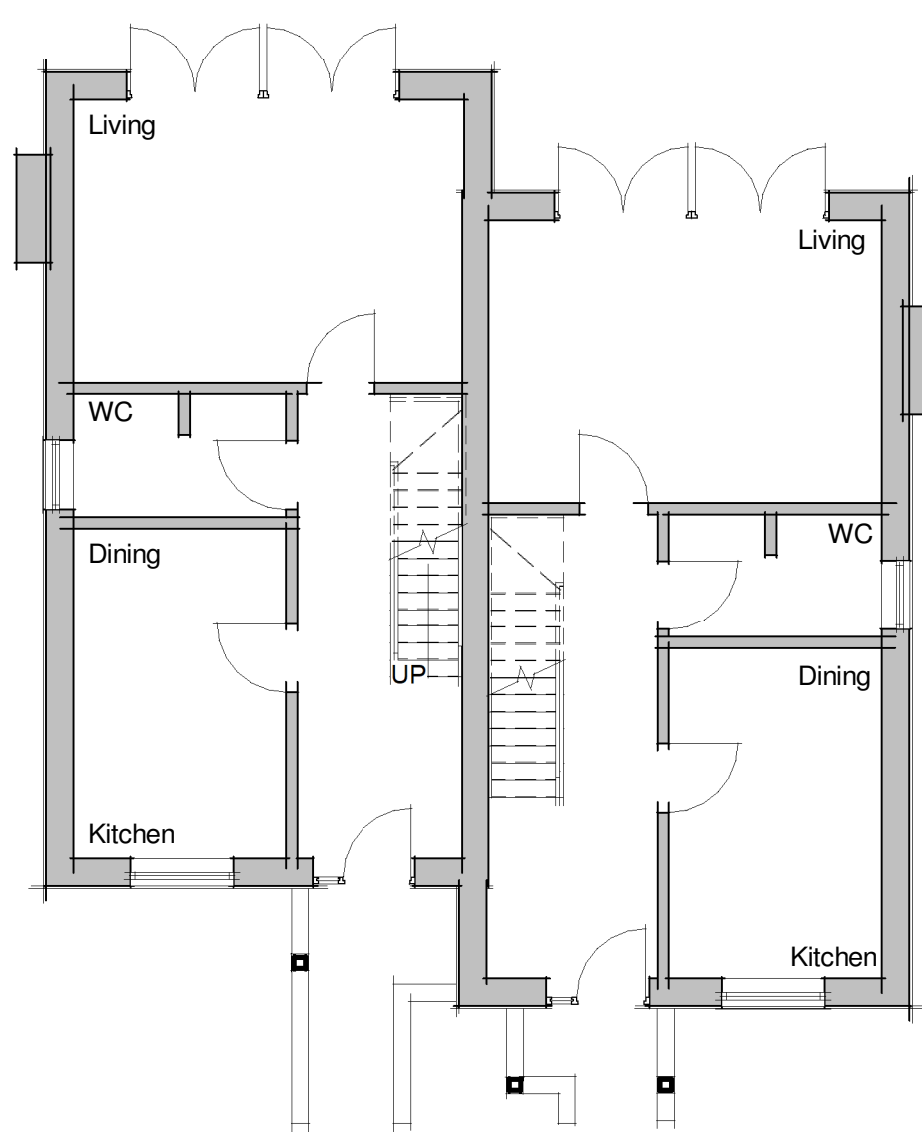

Ground Floor
1 : 100

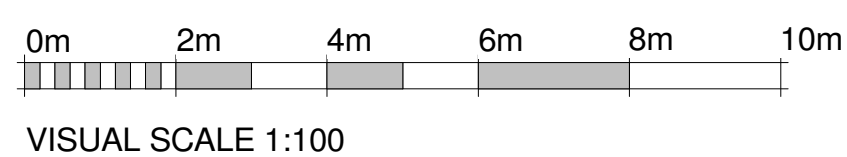

VISUAL SCALE 1:100

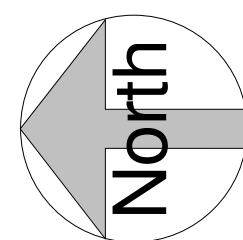

Clay Tile Roof
Brick Walls
Oak Posts




West Elevation
1 : 100



East Elevation
1 : 100




South Elevation
1 : 100

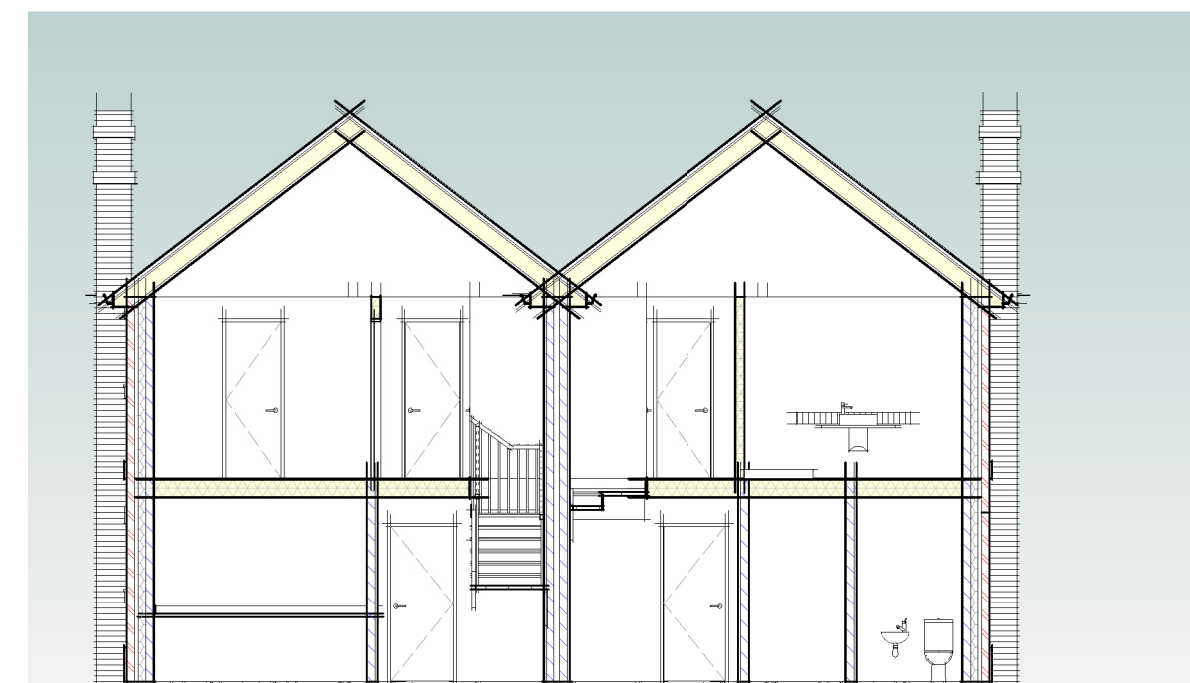

Section 1
1 : 100



North Elevation
1 : 100

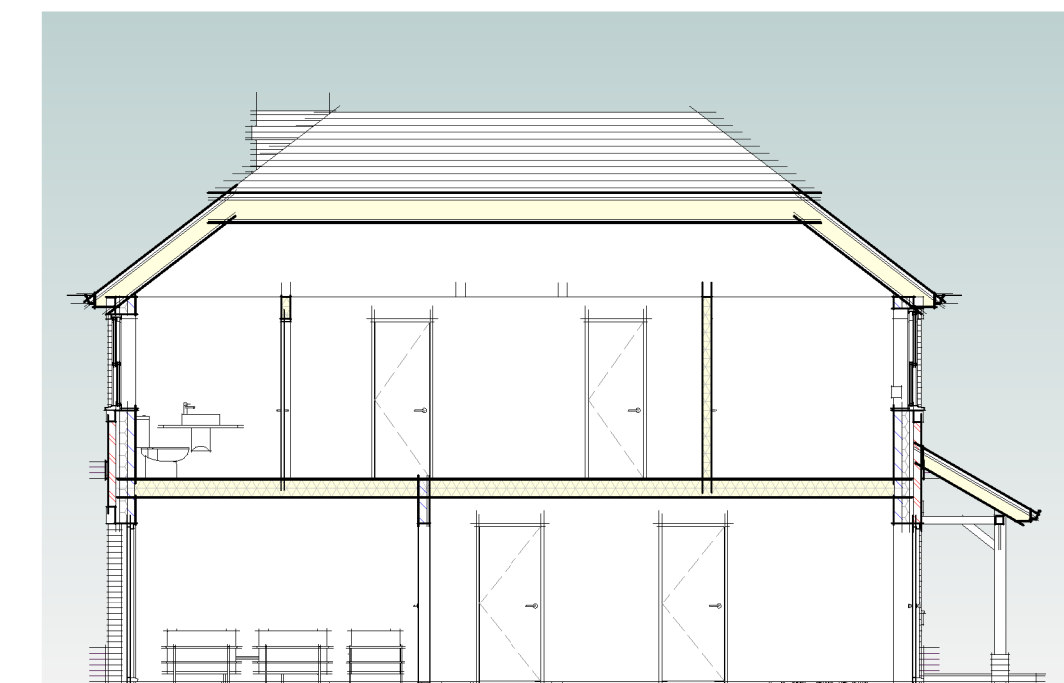

Section 2
1 : 100



Rear Perspective



Front Perspective