


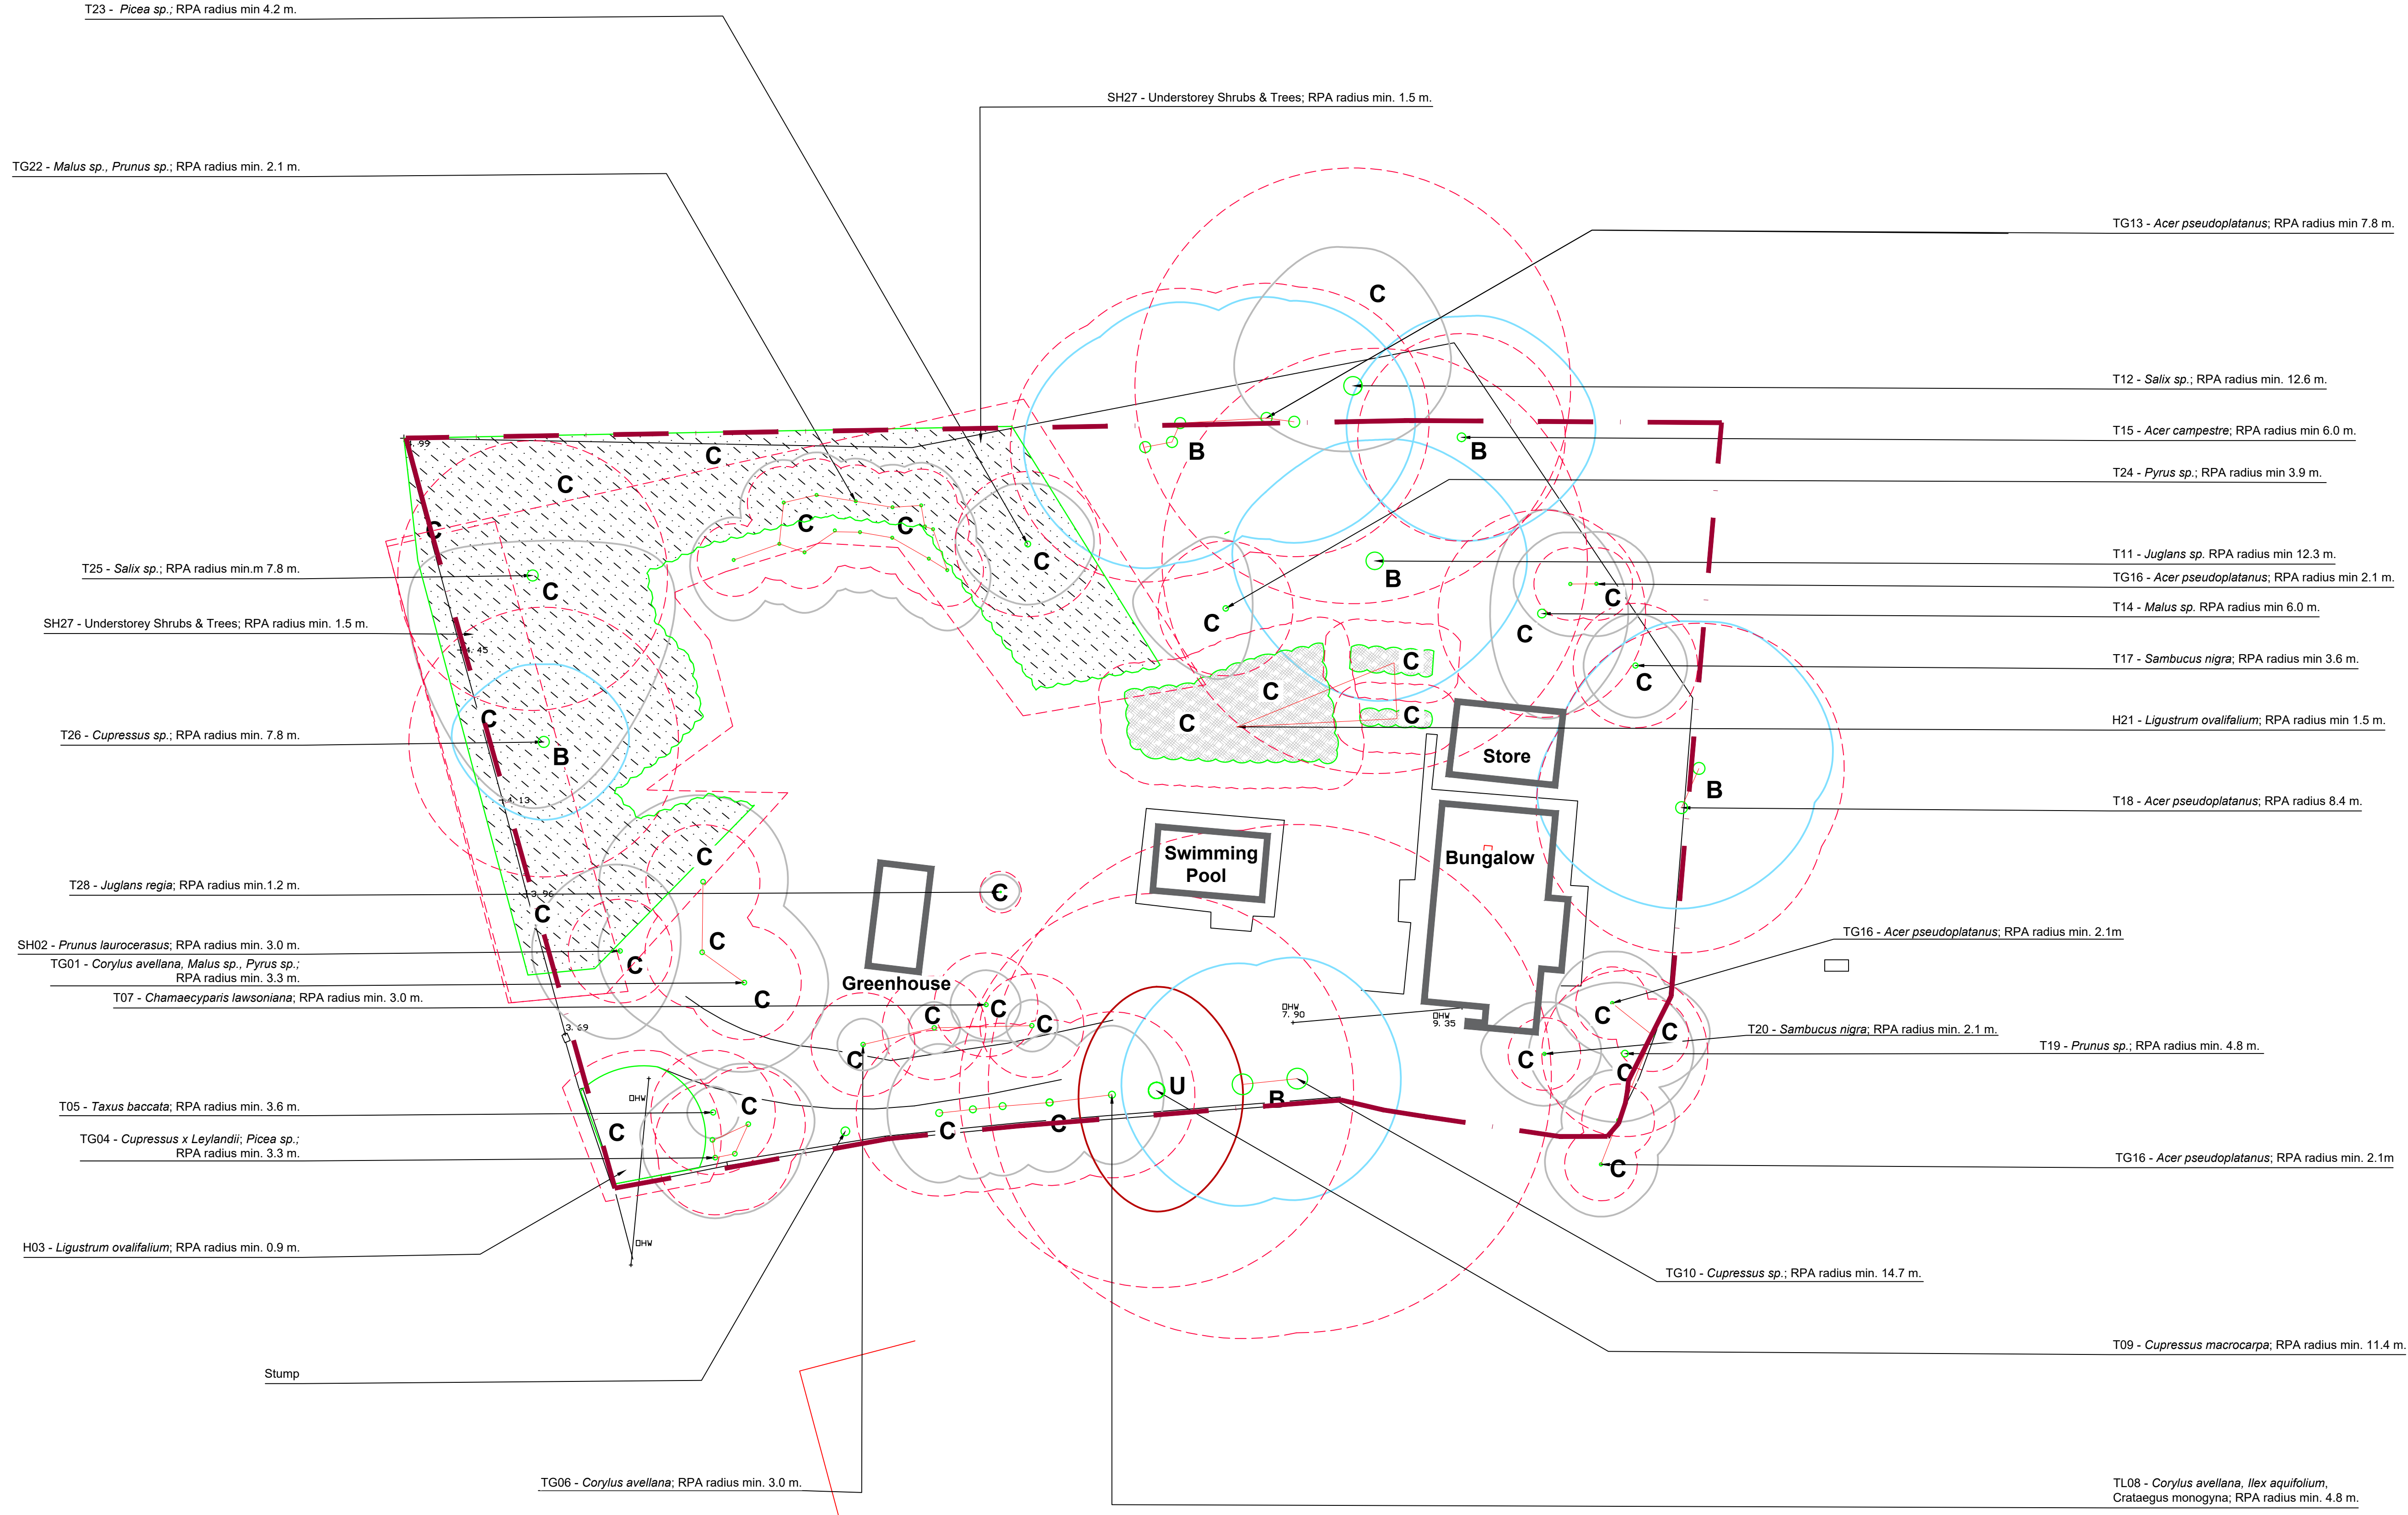

Legend

Survey Area.

Tree/ Tree Group/Tree Line/Shrub Identification Label.

Tree Root Protection Areas
Tree Root Protection Areas calculated and specified in accordance with BS 5837:2012 - 'Trees in Relation to Design, Demolition and Construction'.

Category B Trees
Trees of Moderate Quality and Value.

Category C Trees
Trees of Low Quality and Value.

Category U Trees
Trees Unviable for retention.

Existing Tree Groups/ Tree Lines

Existing Shrub / Scrub Vegetation of Low Quality and Value.

Existing Hedgerow Vegetation of Low Quality and Value.


- Notes:**
- The original of this drawing was produced in colour – a monochrome copy should not be relied upon;
 - For details of existing trees refer to *LLD1445-ARB-SCH-001 - Existing Tree Schedule*;
 - Off-site location prohibited a more detailed inspection of several trees, therefore measurements in these instances have been estimated;
 - Location of several trees indicative.

PLANNING ISSUE

Rev	Description	Date	Initials
00	Planning Issue	17.12.20	GS

The Old Bank, 34 South Street, Tarring, Worthing, West Sussex, BN14 7LH
T. 01903 216033 E. lizardlandscape@btconnect.com W. lizardlandscapeecology.com

Client Mr R Daniells Project Title and Location Sunnymead Farm, Yapton, West Sussex			
Drawing Title Tree Constraints Plan			
Scale 1:200@A1	Drawn JH	Approved GS	Date 17.12.20
Drawing No LLD2122-ARB-DWG-001			Revision 00

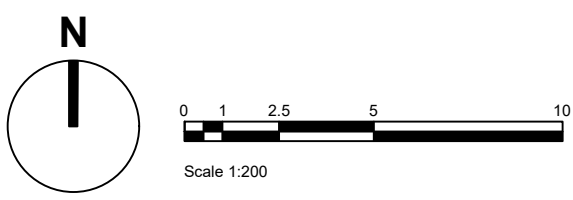

Tree Constraints Plan
Sunnymead Farm, Yapton, West sussex