




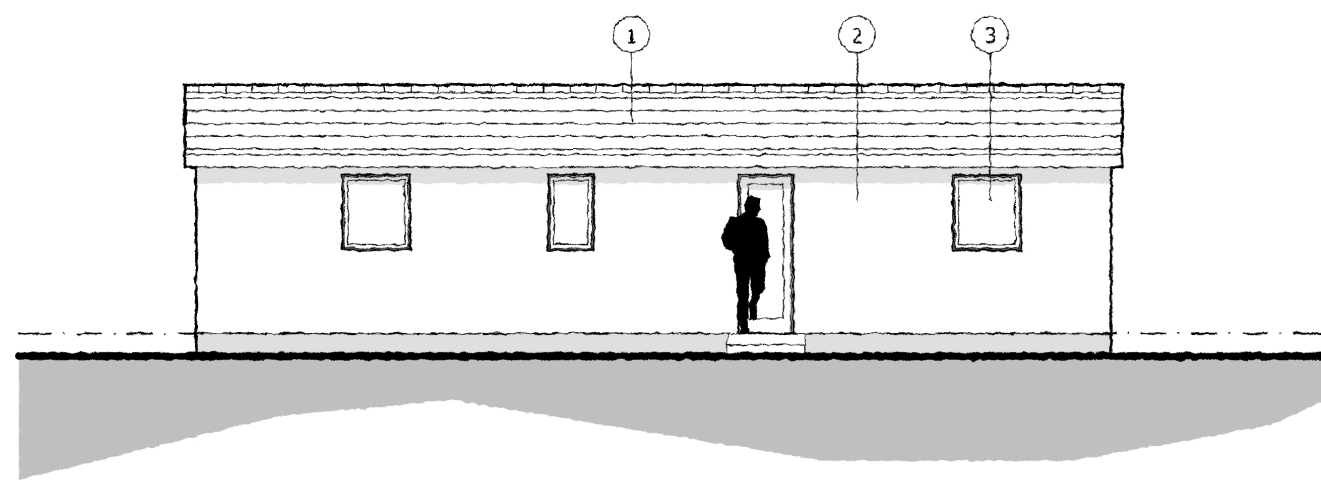


SIDE ELEVATION [1] - [1:100]

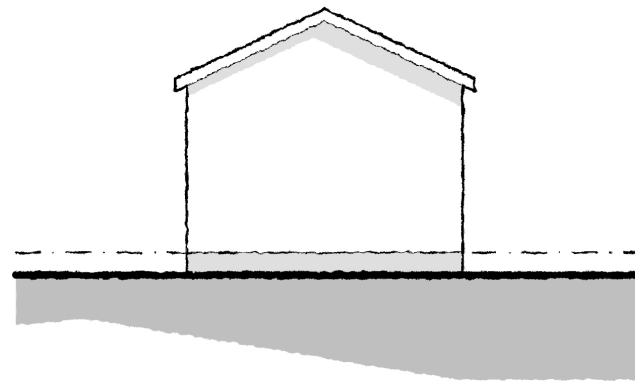


REAR ELEVATION - [1:100]

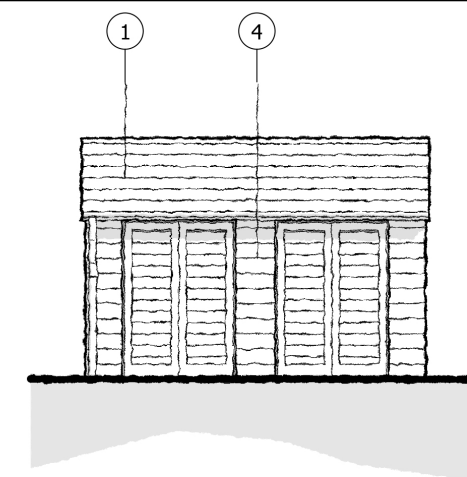


FRONT ELEVATION - [1:100]

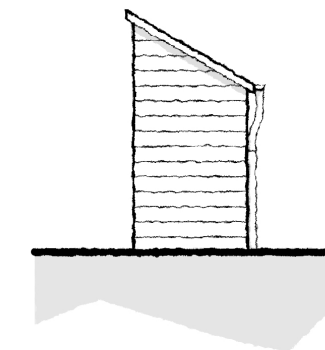


SIDE ELEVATION [1] - [1:100]

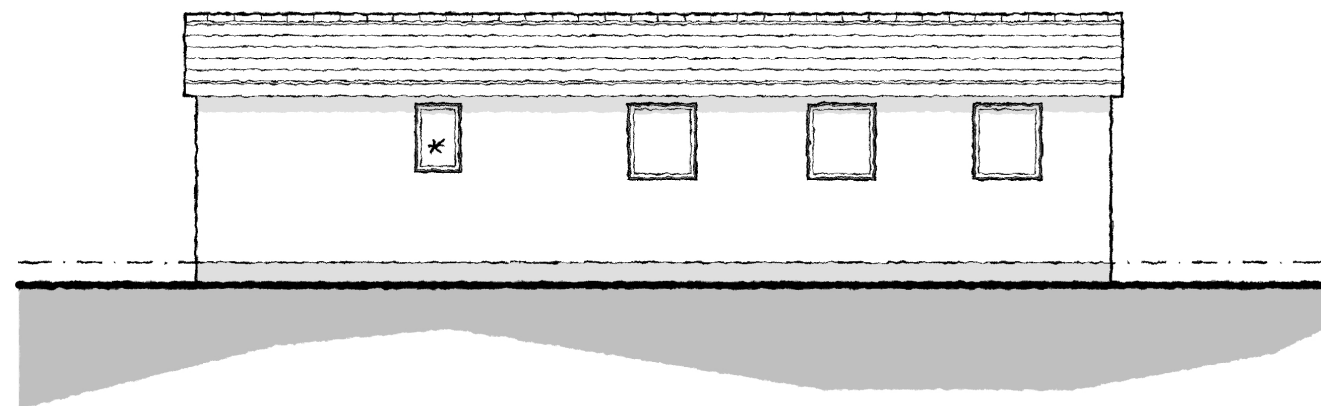


SIDE ELEVATION [2] - [1:100]

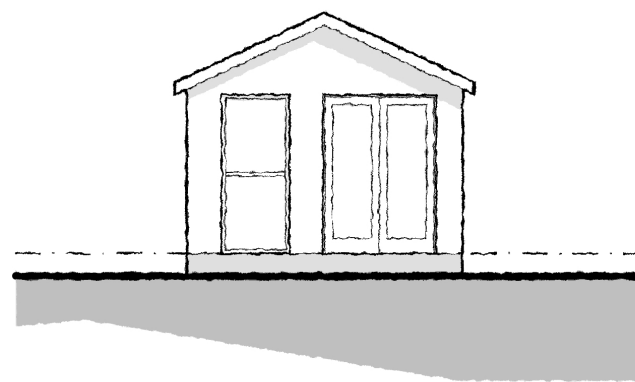


FRONT ELEVATION - [1:100]

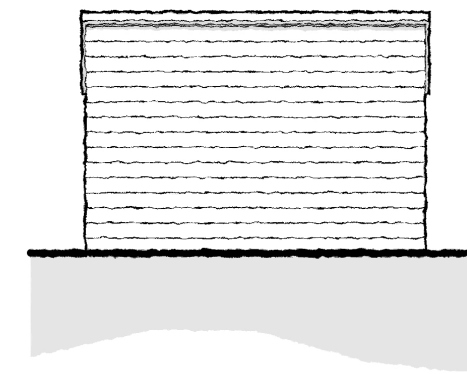

REAR ELEVATION - [1:100]

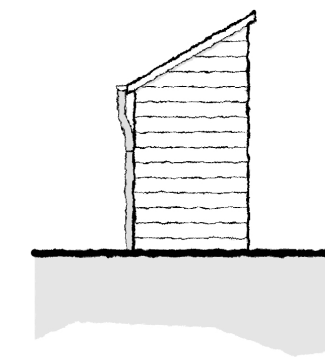

SIDE ELEVATION [2] - [1:100]

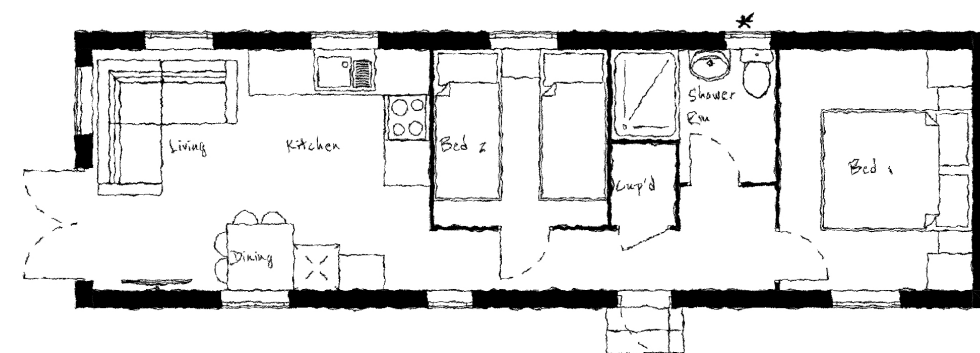


TYPICAL CHALET FLOOR PLAN - [1:100]

MATERIALS KEY

- 1 Dark grey Roof
- 2 Cream Coloured External Metal Finish
- 3 White UPVC Double Glazed Windows and Doors
- 4 Horizontal Timber Cladding

*Obscure Glazing

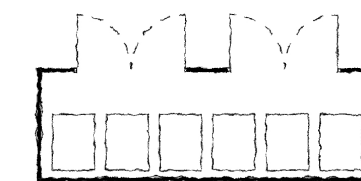

BIN STORE FLOOR PLAN - [1:100]



STREET SCENE - Viewed from North End Road [1:200]




KEY PLAN - [nts]

REV DESCRIPTION
A Bin Store Plan & Elevations Added

DATE 27/08/25
AUTHOR CW

NOTES

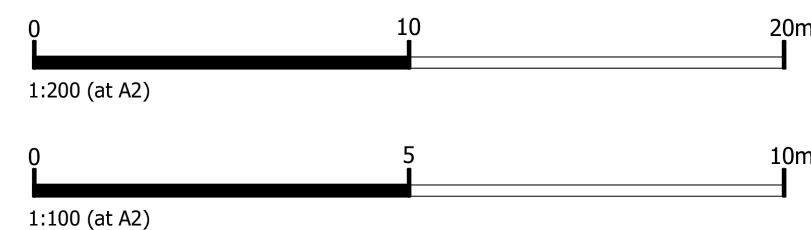

DATE MAY 2025
SCALE @ A2
1:100 & 1:200

AUTHOR CW
CHECKED BY

PROJECT
Proposed Chalets, Sunnymead, North End Road, Yapton
CLIENT
Mr & Mrs Brazil
STATUS
FOR PLANNING
DRAWING
PROPOSED PLAN ELEVATIONS and STREET SCENE

PROJECT NO.
638

DRAWING NO.
200

REV. A