

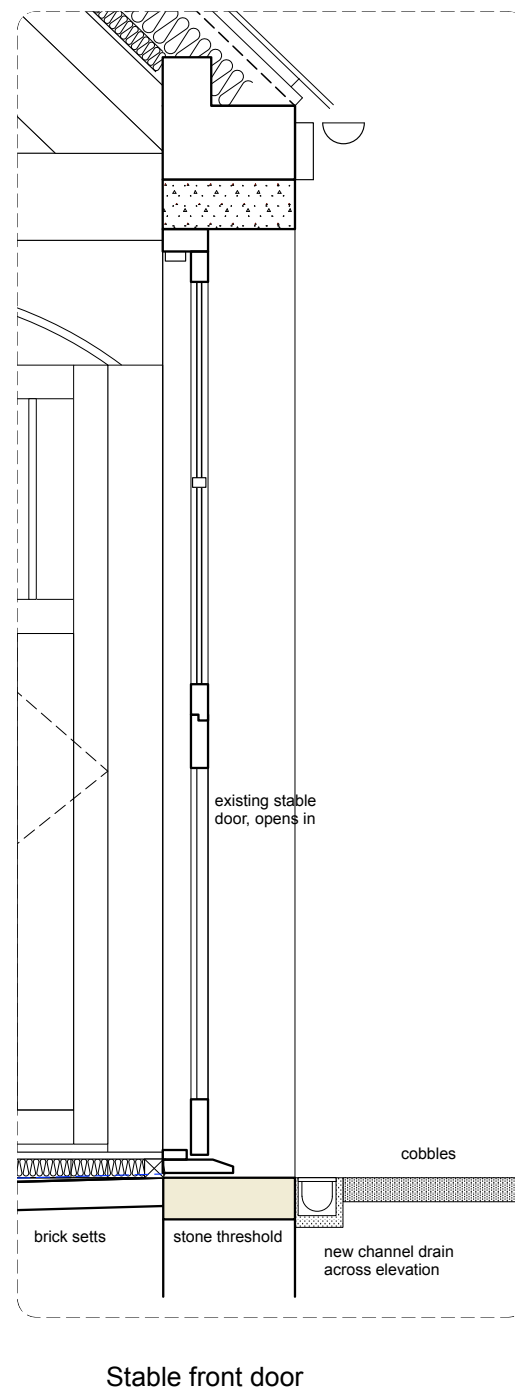


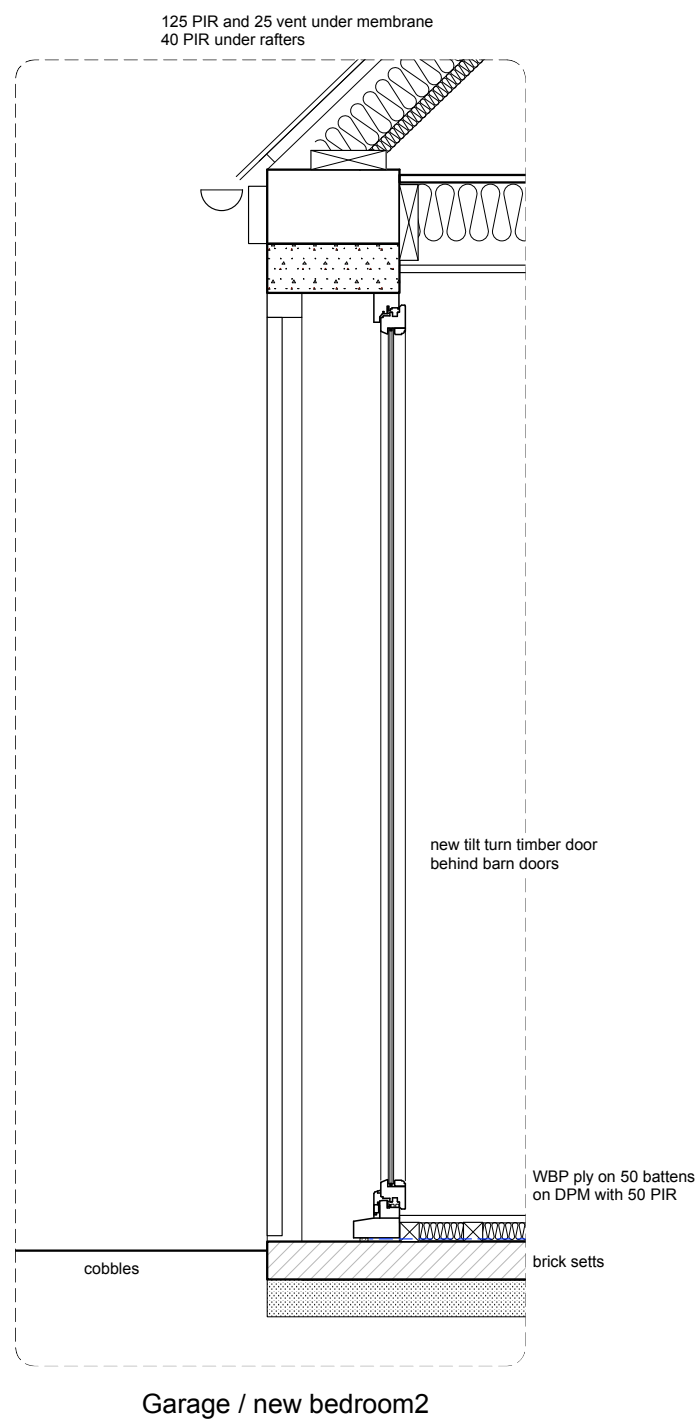

Stable front door

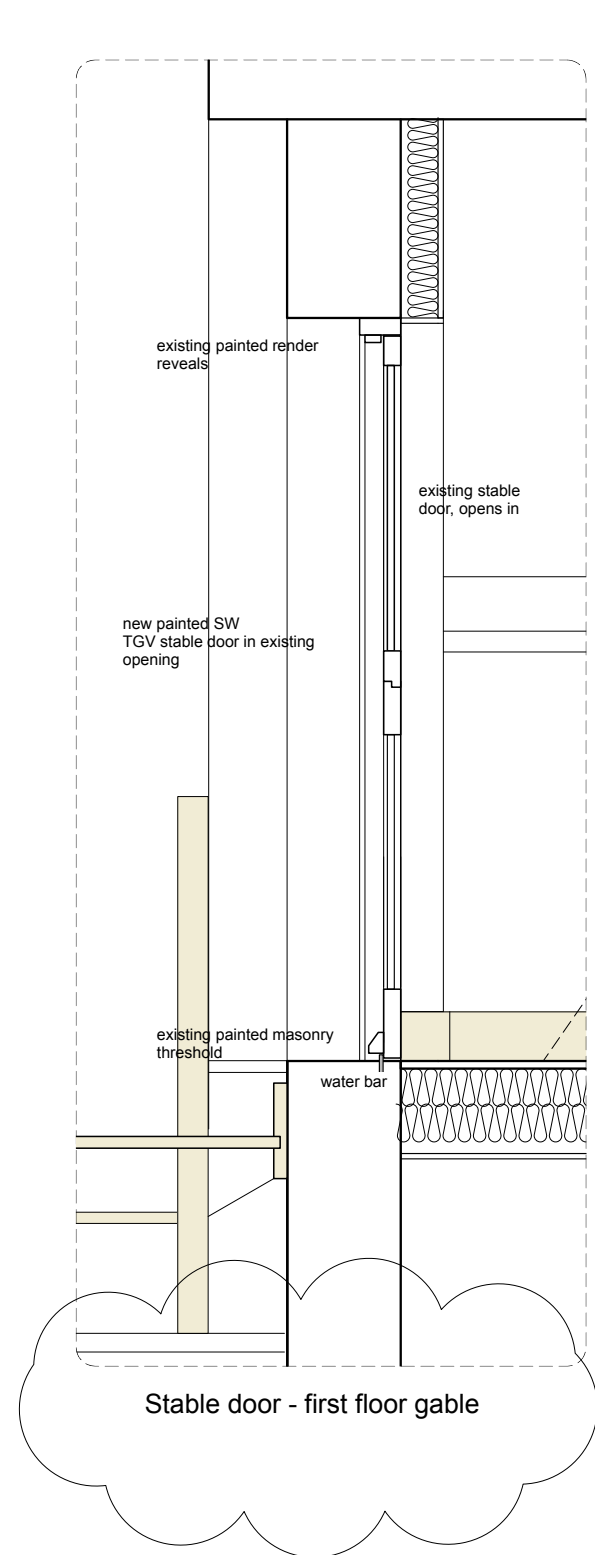

Stable door - first floor gable