


DO NOT SCALE

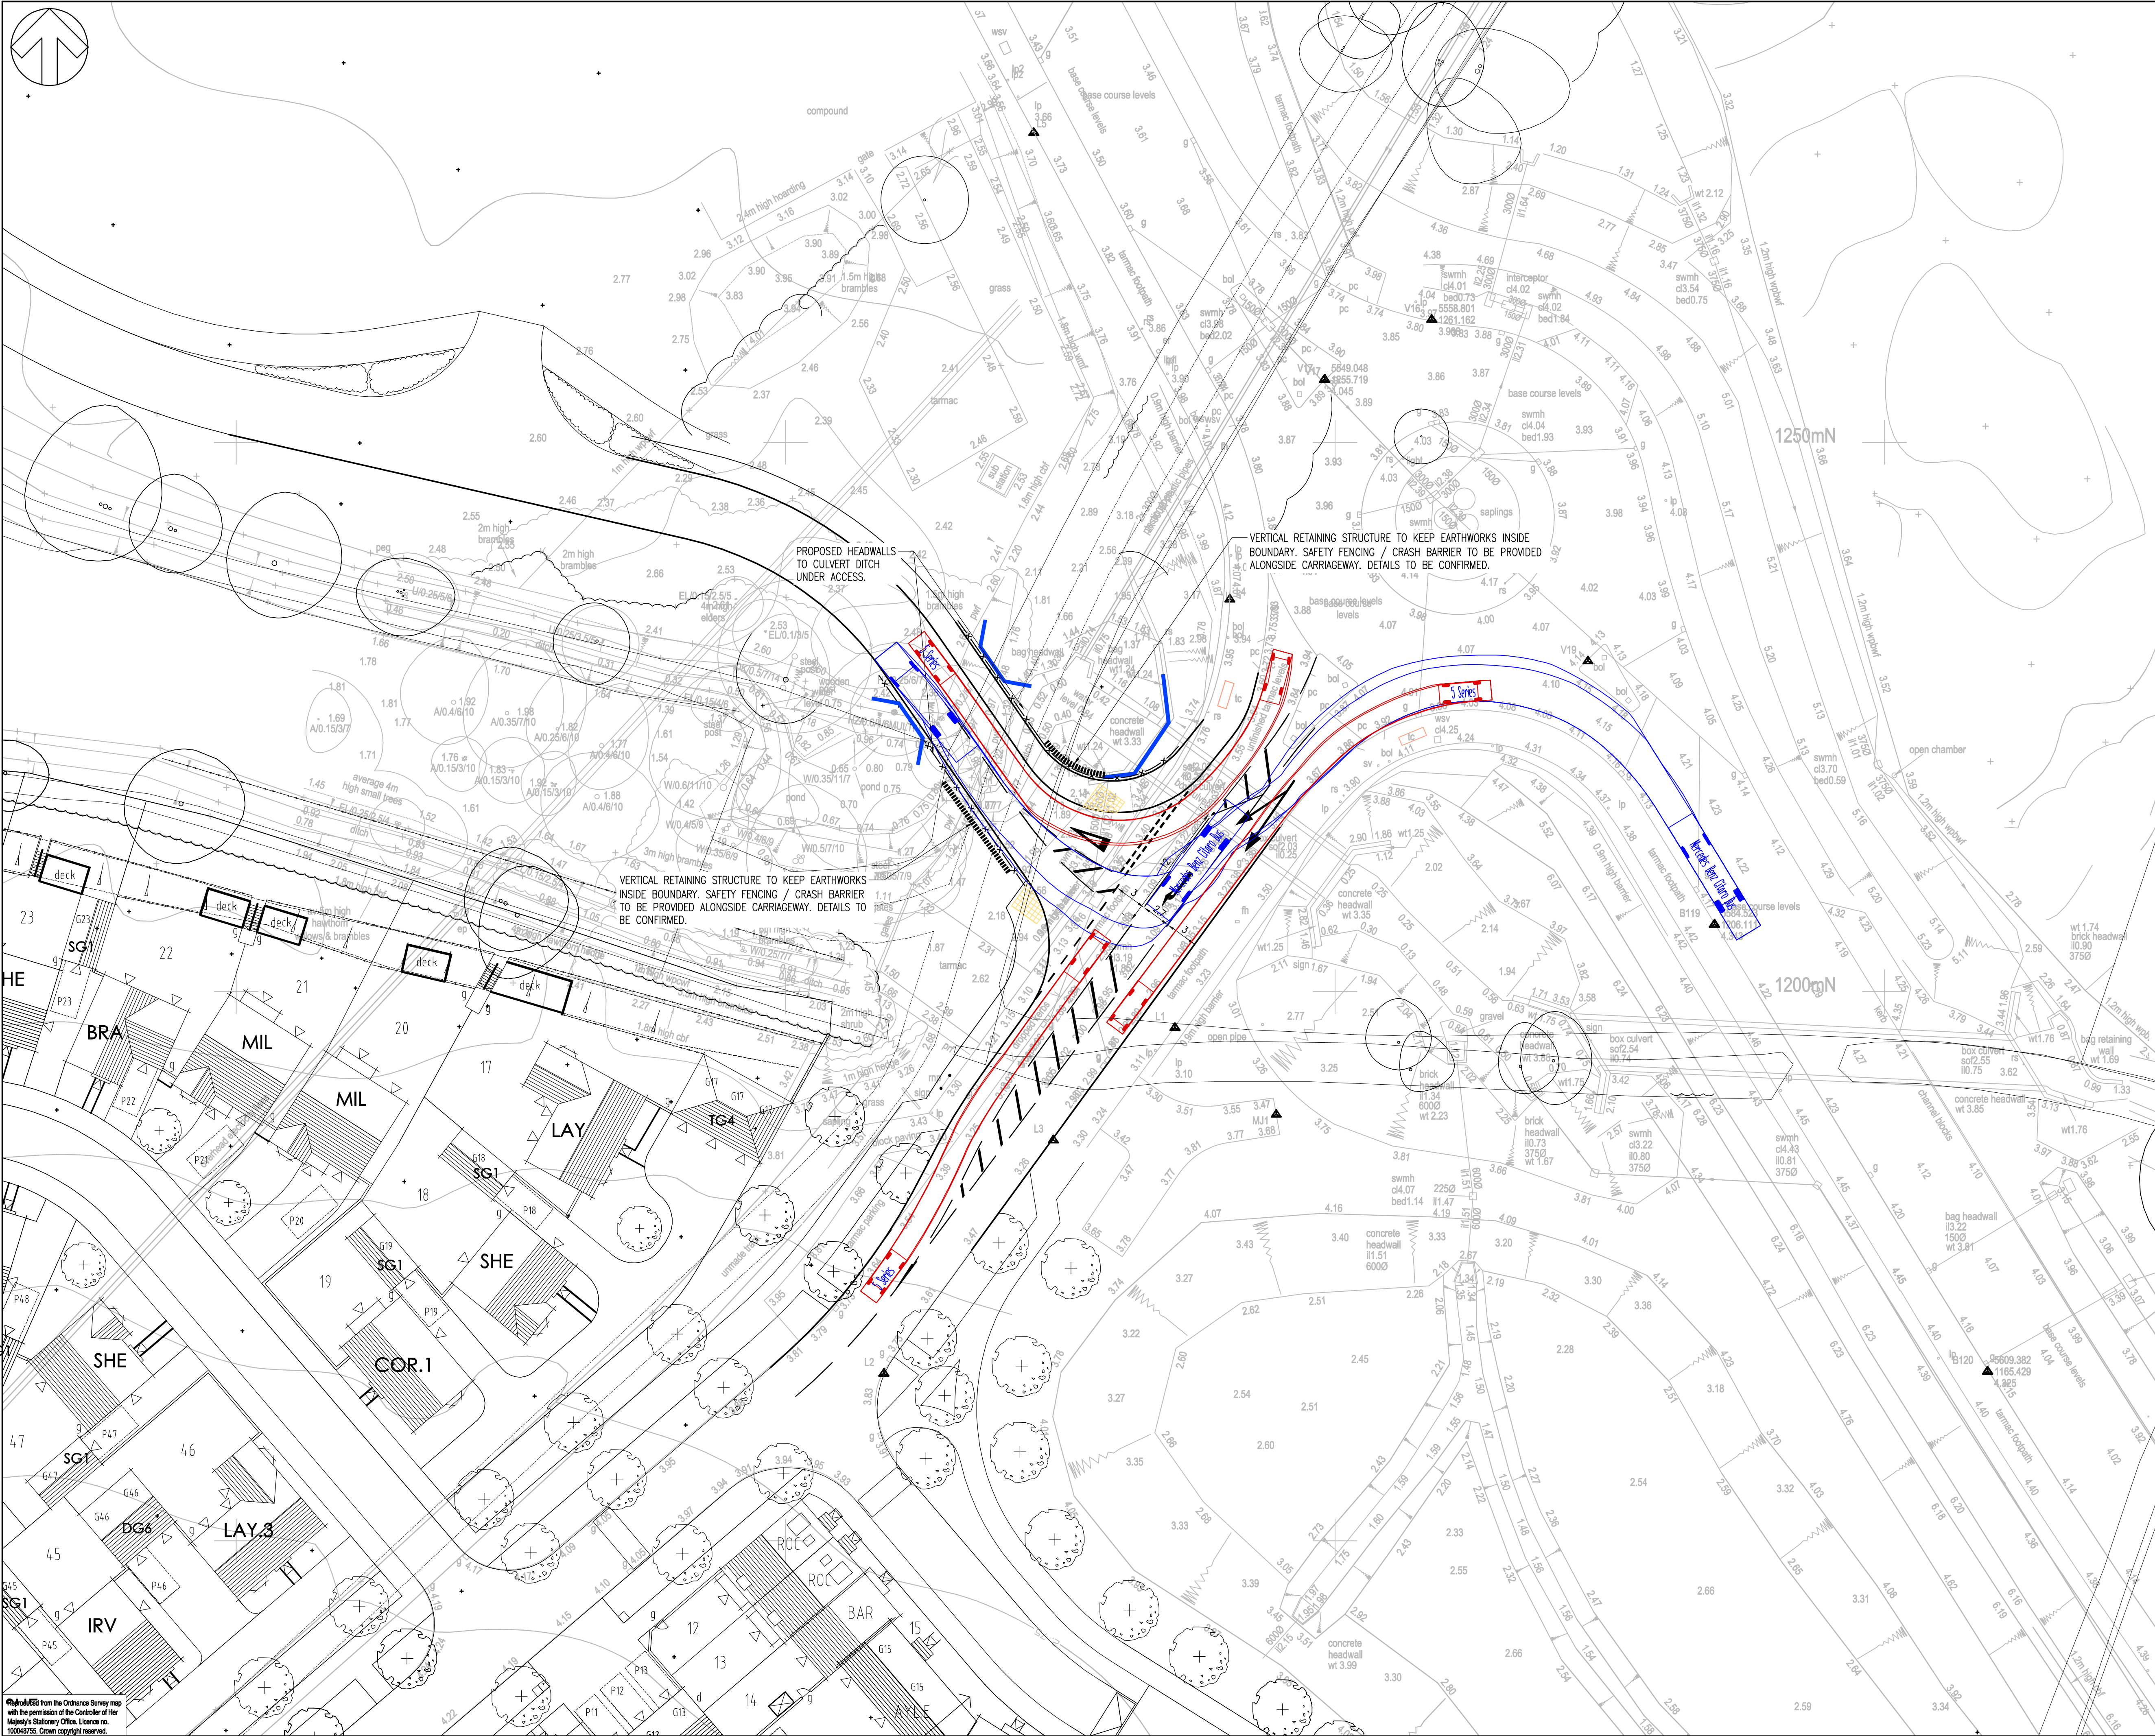

REV	DATE	BY	DESCRIPTION	CHK	APD
D	11/05/2015	AM	TRACKING CORRECTED	AM	GT
C	06/05/2015	AM	ACCESS RELOCATED 2m TO THE SOUTH. HEADWALLS + RETAINING WALLS ADDED. ISSUED FOR PLANNING.	GT	GT
B	23/04/2015	AM	LAND TITLE PLANS ADDED	AM	GT
A	25/03/2015	AM	FIRST ISSUE	GT	GT

DRAWING STATUS:	
PLANNING APPLICATION	

Regus House, Southampton International Business Park
George Curl Way, Southampton, Hampshire, SO18 2RZ
Tel: +44 (0)2380 302529 Fax: +44 (0)2380 302001
<http://www.wspgroup.com>

CLIENT:
-

ARCHITECT:
-

PROJECT:
BOGNOR NORTHERN RELIEF ROAD

TITLE:
SPORT PITCH ACCESS GHOST ISLAND OPTION

SCALE @ A1:	CHECKED:	APPROVED:
1:200	GT	GT

CAD FILE:	DESIGN/DRAWN:	DATE:
SK-102	AM	March 2015

PROJECT No:	DRAWING No:	REV:
11030854	SK/102	D

© WSP Group Ltd

\\SERO1TEXT\UK\UK\WSPGROUP\COM\PROJECTS\11030854_FELPHAM_BOGNOR\DRAWINGS\AUTOCAD\SK_SKETCHES\SK-102.DWG 11/05/2015 10:59:33 McNeill, Alostair

HydroCAD from the Ordnance Survey map with the permission of the Controller of Her Majesty's Stationery Office. Licence no. 100048755. Crown copyright reserved.

ARAIN DISTRICT COUNCIL 1985/2002