

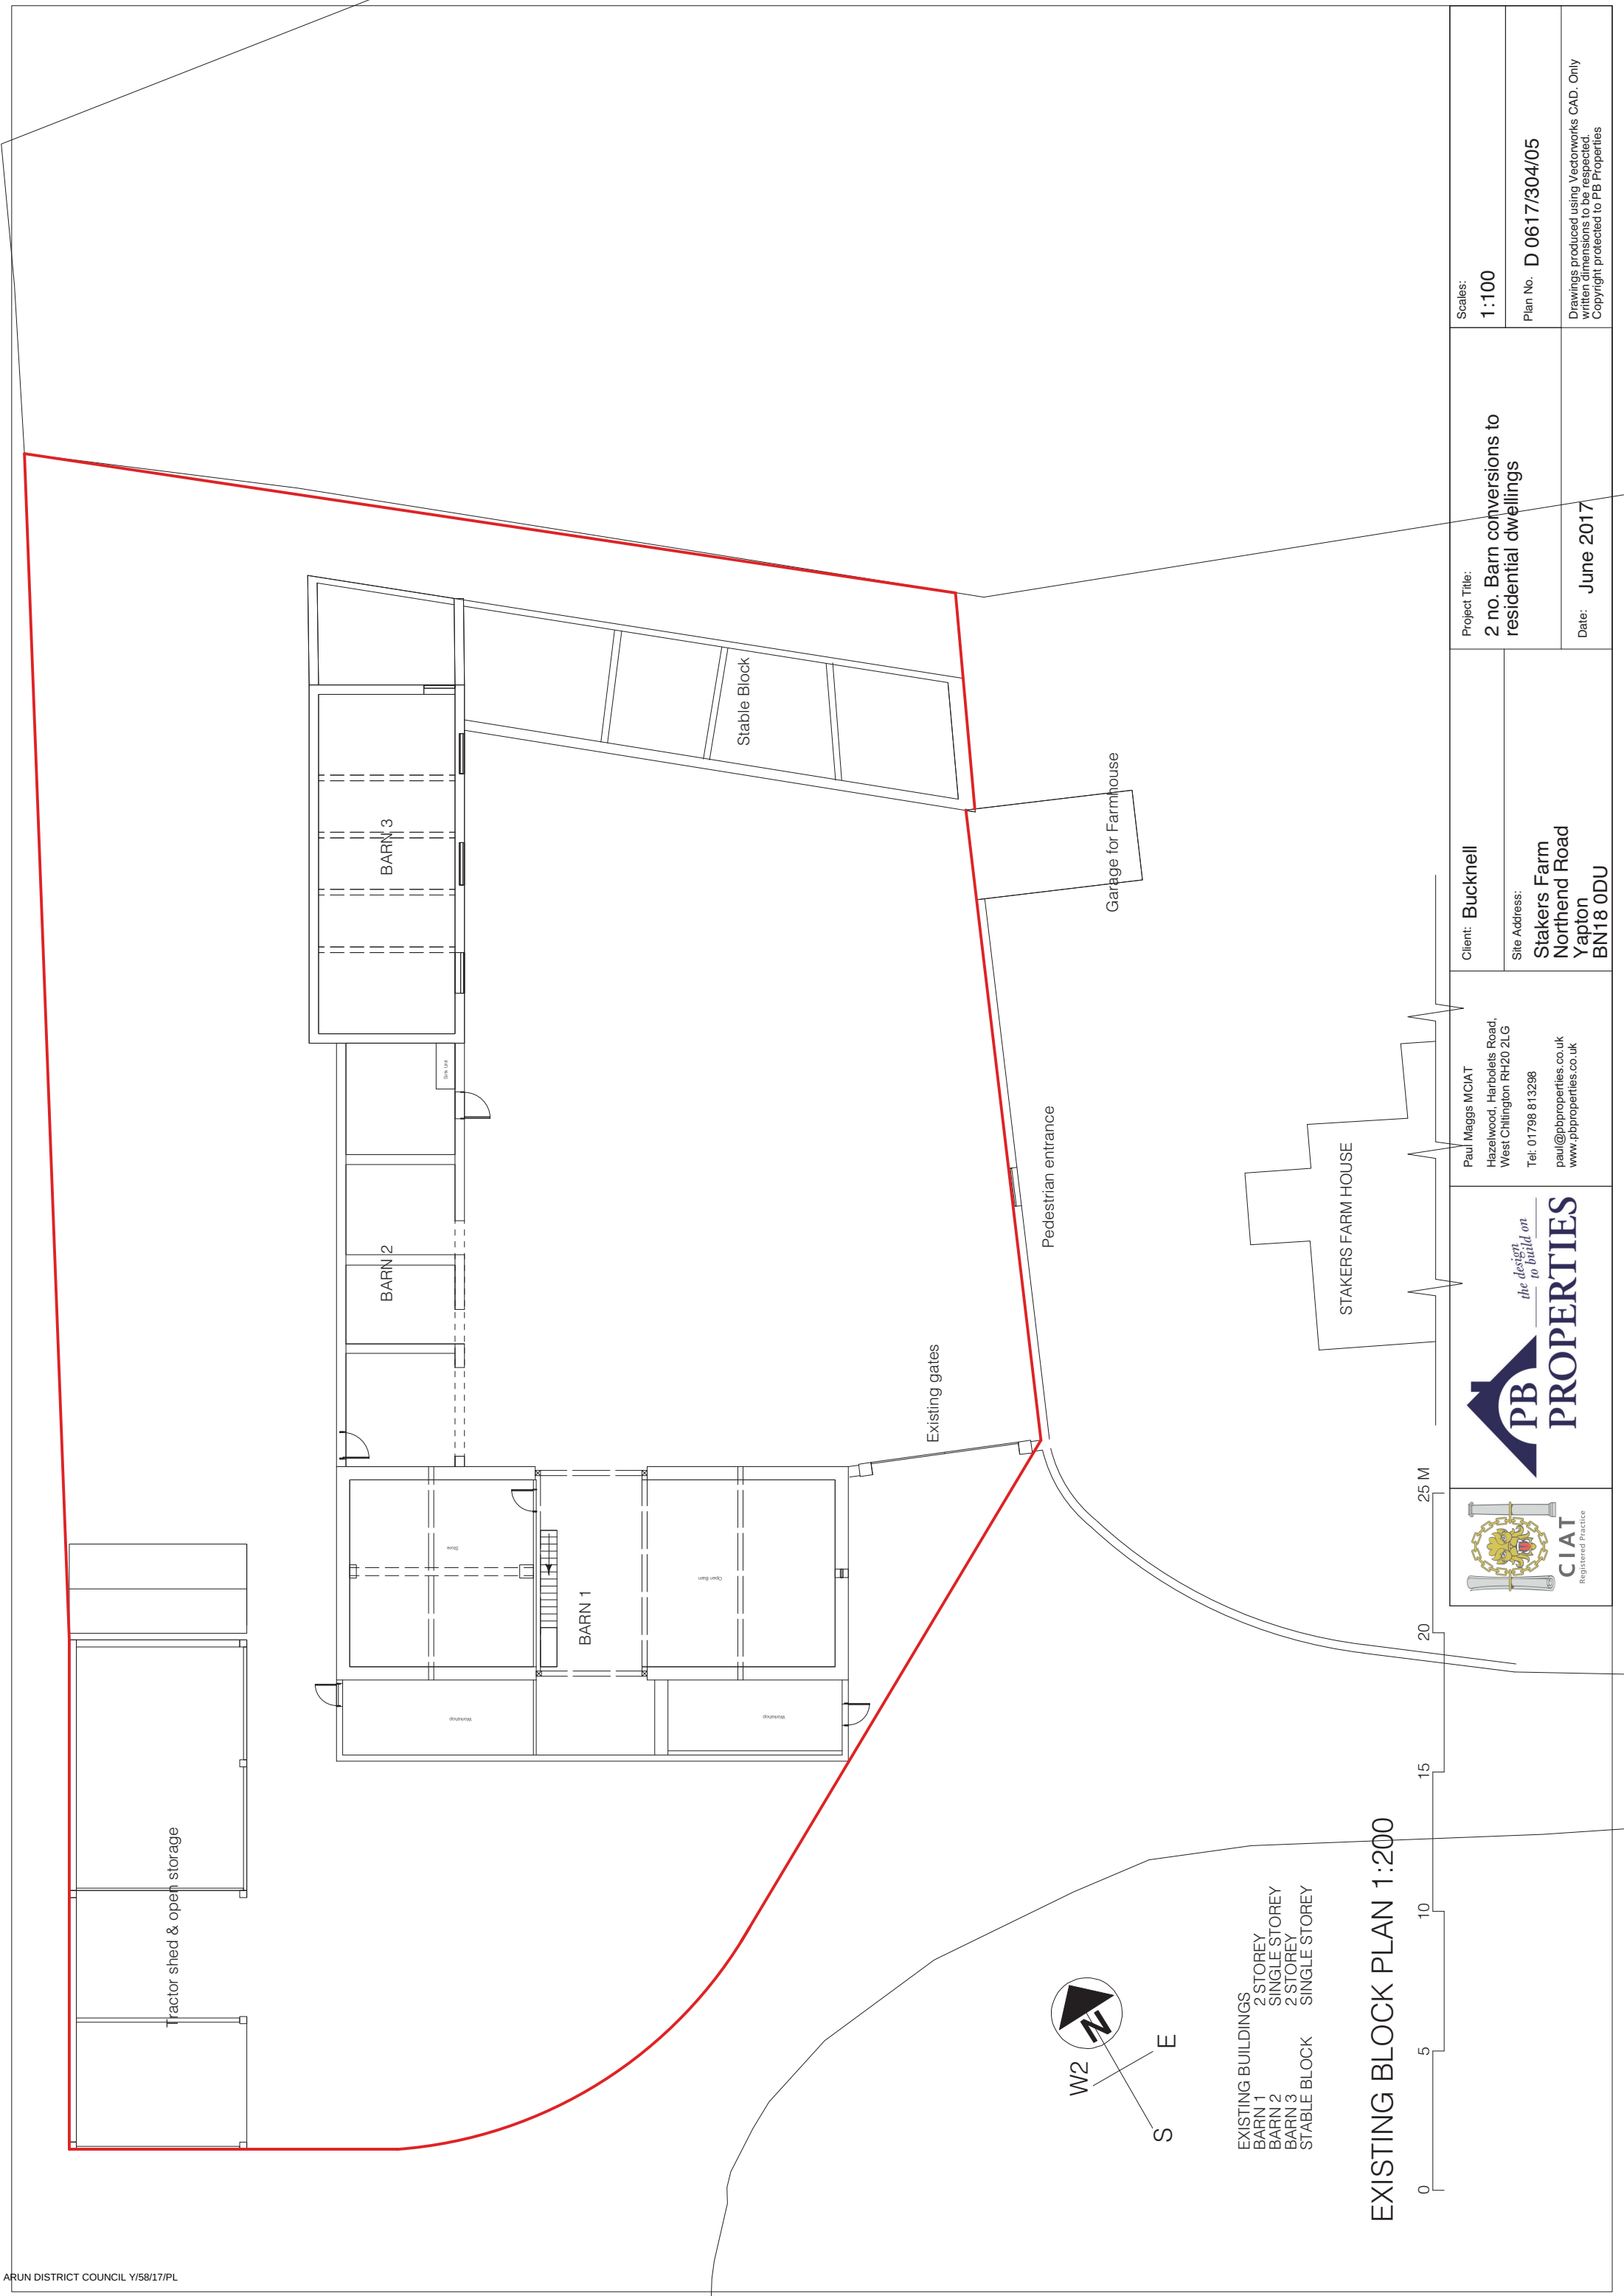


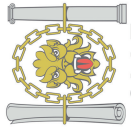

EXISTING BUILDINGS
BARN 1 2 STOREY
BARN 2 SINGLE STOREY
BARN 3 2 STOREY
STABLE BLOCK SINGLE STOREY

EXISTING BLOCK PLAN 1:200

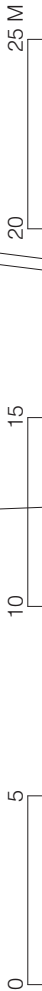

Paul Maggs MCIAAT
Hazelwood, Harbolets Road,
West Chitlington RH20 2LG
Tel: 01798 813298
paul@pbproperties.co.uk
www.pbproperties.co.uk

Client: **Bucknell**

Site Address:
**Stakers Farm
Northend Road
Yapton
BN18 0DU**

Project Title:
**2 no. Barn conversions to
residential dwellings**

Scales:
1:100

Plan No. **D 0617/304/05**

Date: **June 2017**

Drawings produced using Vedworks CAD. Only
written dimensions to be respected.
Copyright protected to PB Properties