



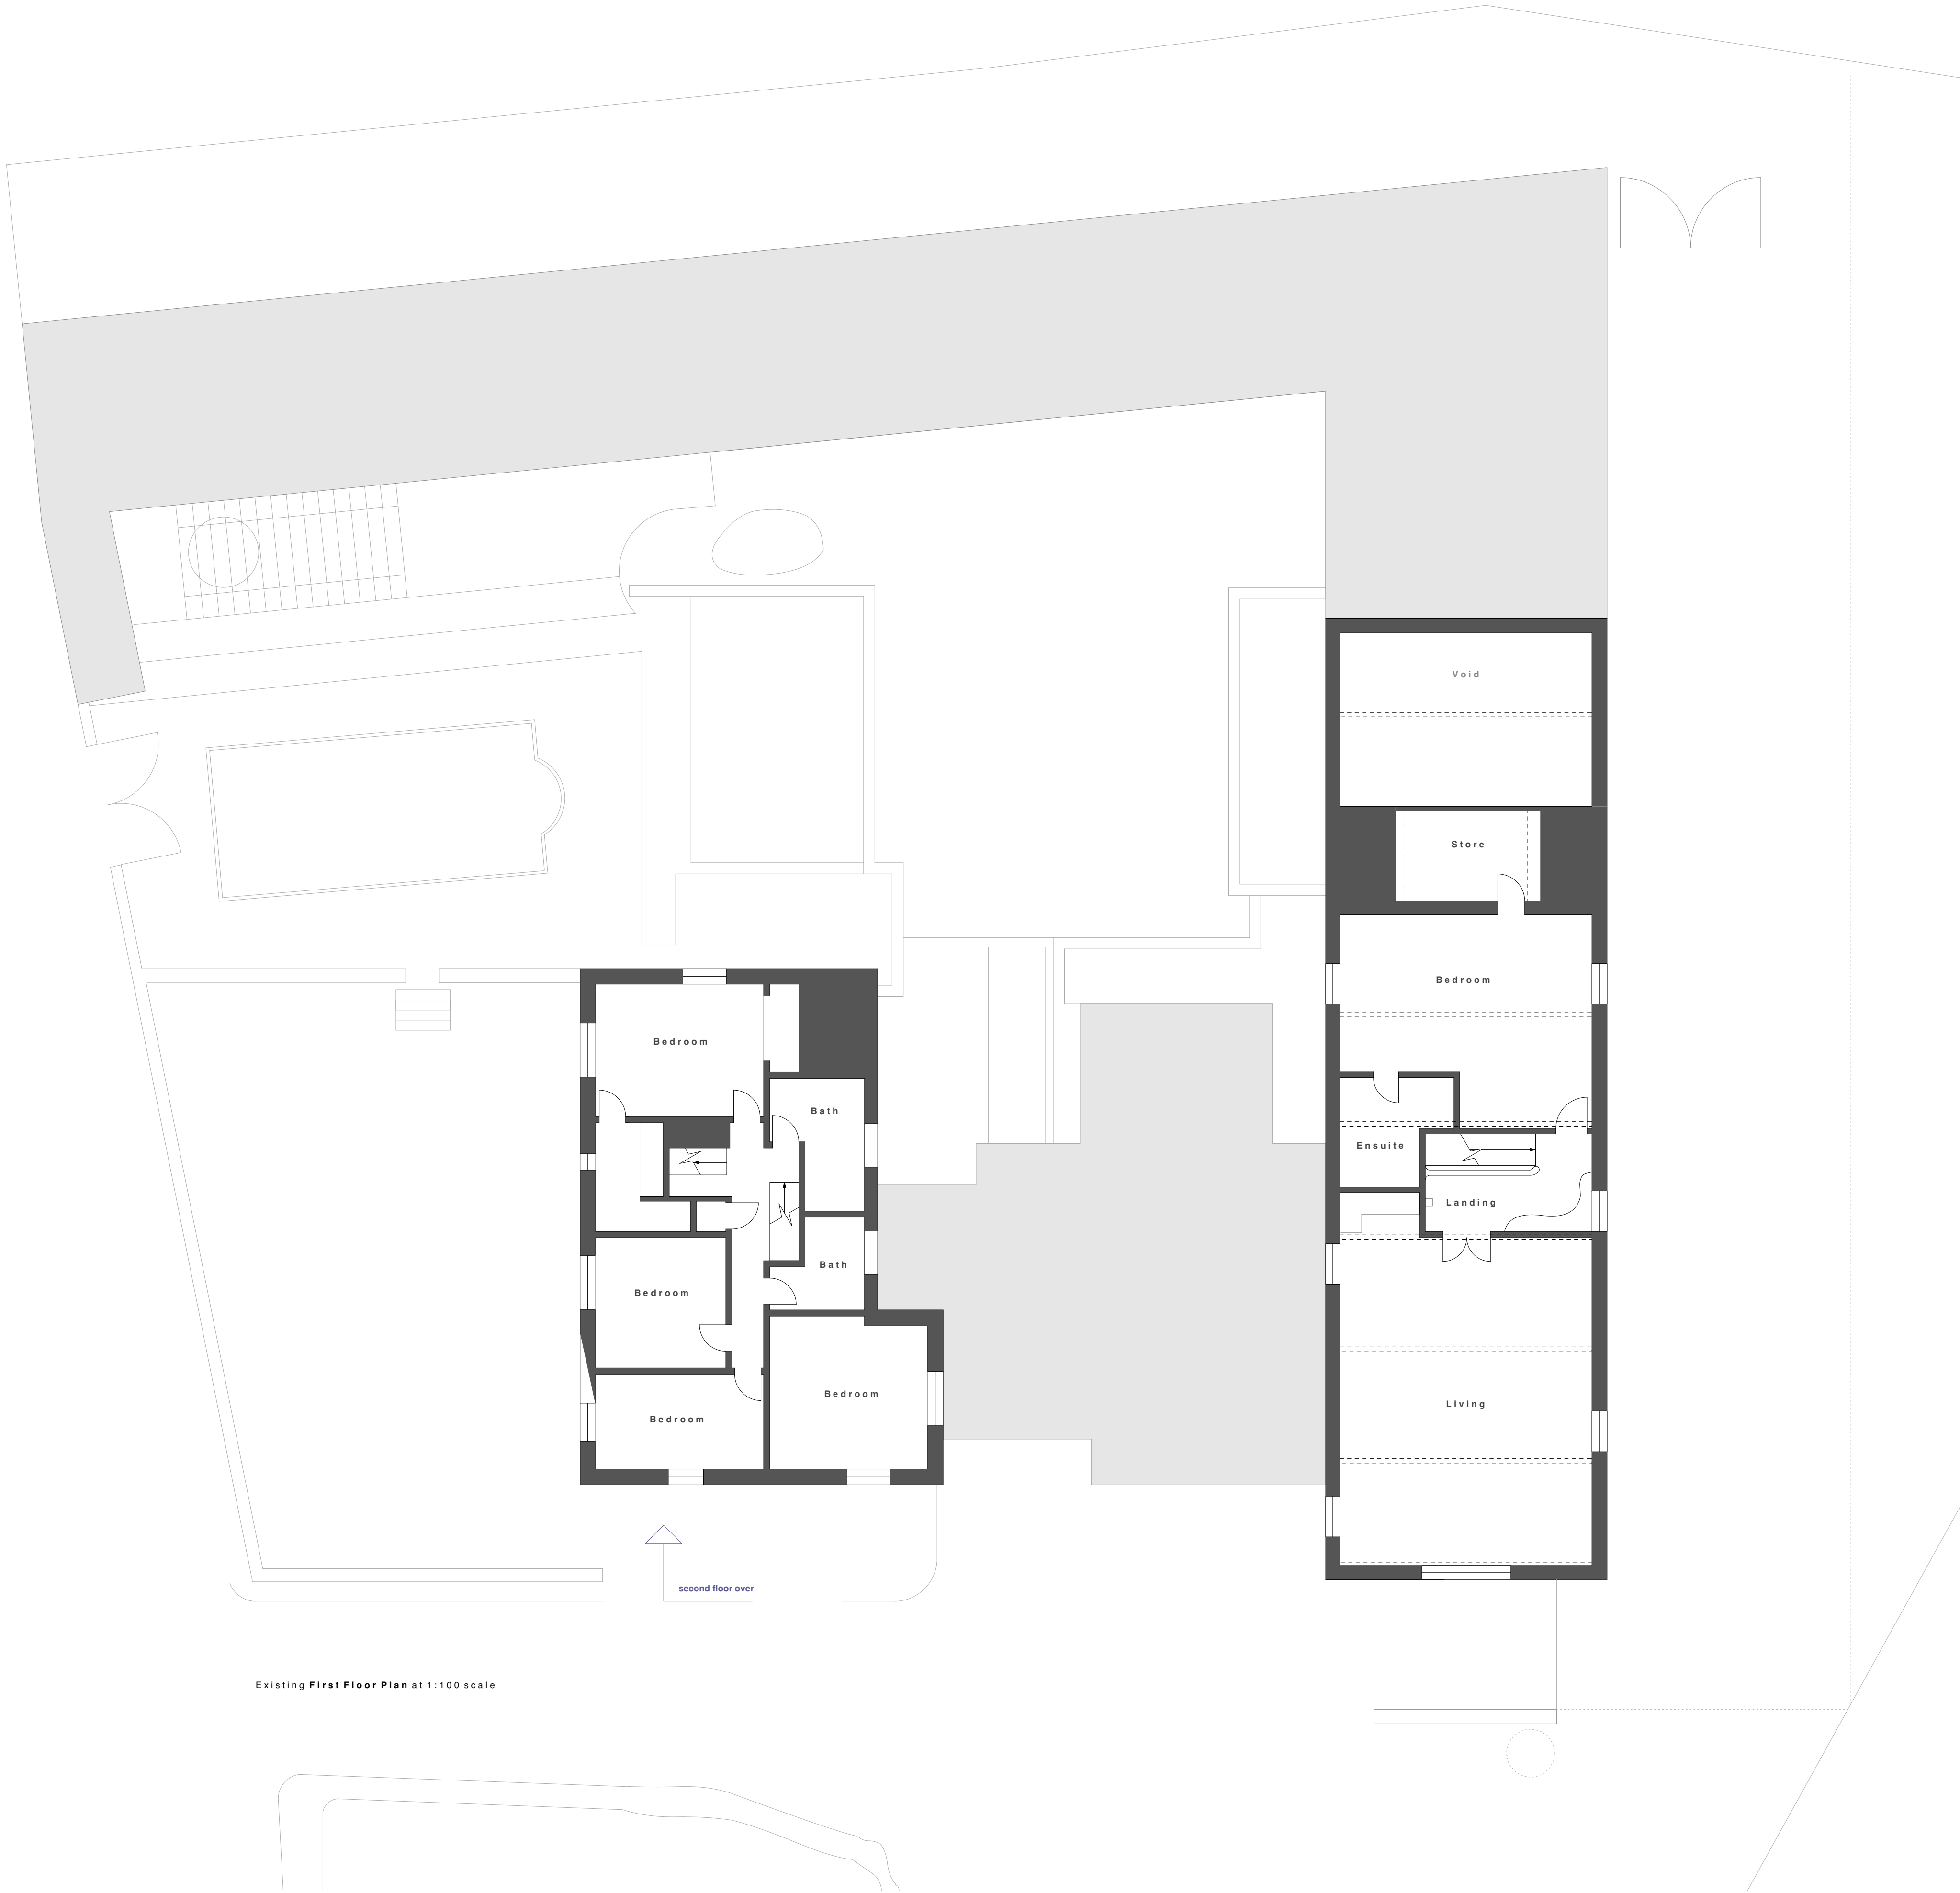

Existing First Floor Plan at 1:100 scale

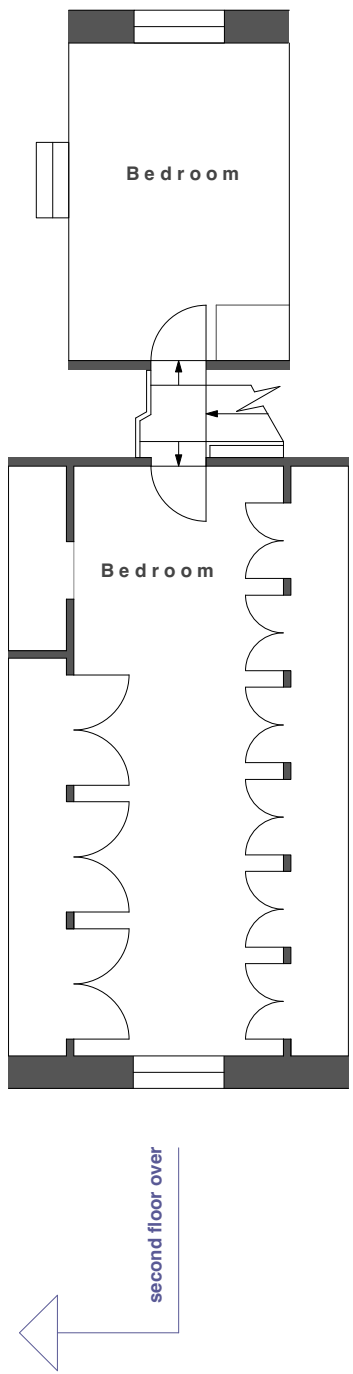

Existing Second Floor Plan at 1:100 scale

CLIENT	Mr M Ingles	
SITE	Old Bisham Farmhouse, Bisham, West Sussex	
PROJECT	Conversion to 3 Dwellings	
DRAWING	002 Existing Floor Plans	
DATE	01 05 16	
AUTHOR		0m1m2m3m SCALE BAR @ 1:100
STATUS	PL	
SCALE	1: 100 @ A1	
REVISION	DATE	AMENDMENT

NOTES		
1. DRAWINGS ARE NOT TO BE SCALED EXCEPT FOR PLANNING PURPOSES. 2. SCALE BAR FOR PLANNING PURPOSES ONLY. 3. ROOM DIMENSIONS WHERE SHOWN ARE APPROXIMATE. 4. ALL DIMENSIONS TO BE CONTRACTOR CHECKED ON SITE BEFORE USE. 5. PROPOSED DRAWINGS ARE SUBJECT TO LOCAL AUTHORITY PLANNING / LBC & BUILDING REGULATIONS APPROVAL. 6. DRAWINGS CREATED FROM DATA SUPPLIED BY THIRD PARTY. AS SUCH ALL DIMENSIONS MUST BE CHECKED AND CONFIRMED PRIOR TO ANY CONSTRUCTION WORKS TAKING PLACE. 7. THESE ARE NOT SURVEY DRAWINGS. 8. DRAWINGS REMAIN COPYRIGHT OF CORINTHIAN ARCHITECTURAL DESIGN AND CANNOT BE REPRODUCED OR USED BY ANOTHER PARTY WITHOUT PRIOR WRITTEN CONSENT.		
CORINTHIAN ARCHITECTURAL DESIGN		
8 Davys Court, Funtlington, Chichester, West Sussex, PO18 9LG 01243 576 078 > contact@corinthianad.co.uk > www.corinthianad.co.uk		