


1. THIS DRAWING IS TO BE READ IN CONJUNCTION WITH ALL OTHER RELATED DRAWINGS ISSUED BY THE ARCHITECT AND ENGINEER.
2. ALL DIMENSIONS SHOWN IN METRES UNLESS NOTED OTHERWISE.
3. TOPOGRAPHICAL SURVEY INFORMATION TO BE CONFIRMED BY SURVEYOR PRIOR TO COMMENCEMENT OF WORKS. DO NOT SET OUT FROM THIS INFORMATON.
4. ALL DIMENSIONS, LEVELS AND SURVEY GRID CO-ORDINATES ARE TO BE CHECKED ONSITE AND THE ENGINEER NOTIFIED IMMEDIATELY OF ANY DISCREPANCIES PRIOR TO THE COMMENCEMENT OF THE WORKS.
5. NO DEVIATION FROM THE DETAILS SHOWN ON THIS DRAWING IS PERMITTED WITHOUT PERMISSION FROM THE ENGINEER.
6. FOR HIGHWAY CONSTRUCTION TYPE SPECIFICATION REFER TO HIGHWAY CONSTRUCTION DETAIL DRAWINGS.
7. FOR PRIVATE CONSTRUCTION MAKEUP REFER TO OC DETAILS AND LANDSCAPE ARCHITECTS DETAILS.
8. ALL BLOCK PAVING TO HAVE TWO RUNS OF SOLDIER COURSE OR STRETCHER COURSE BOTH SIDES OF ROAD/PARKING AND COURTYARDS.
9. FOR BLOCK PAVING COLOR AND LAYING PATTERN REFER TO ARCHITECTS/LANDSCAPE ARCHITECTS PLANS.
10. FOR FENCING, LANDSCAPE/VERGE SPECIFICATION REFER TO LANDSCAPE ARCHITECTS PLANS.

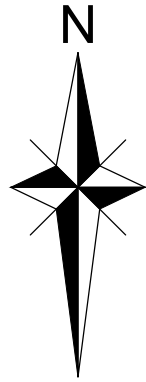

FOR CONTINUATION REFER TO SHEET 1 OF 3



KEY PLAN
(SCALE 1:5000)

FOR CONTINUATION REFER TO SHEET 3 OF 3

NOTES

LEGEND

- 1.8m HIGH BRICK SCREEN WALL
- 1.8m CLOSE-BOARDED FENCE
- 0.6m HIGH MASONRY WALL TO FRONT GARDENS WITH 0.9m BLACK METAL GATE
- CONCRETE GRAVEL BOARD
- GATE
- PERMEABLE BLOCK PAVING - SPINE ROAD TYPE 1 CONSTRUCTION
- PERMEABLE BLOCK PAVING - SPINE ROAD TYPE 2 CONSTRUCTION
- PERMEABLE BLOCK PAVING - SPINE ROAD TYPE 3 CONSTRUCTION
- PERMEABLE BLOCK PAVING - ACCESS ROAD TYPE 4 CONSTRUCTION
- PERMEABLE BLOCK PAVING - ACCESS ROAD TYPE 5A CONSTRUCTION
- PERMEABLE BLOCK PAVING - PVT DRIVE TYPE 5B CONSTRUCTION
- PERMEABLE BLOCK PAVING TYPE 6 CONSTRUCTION
- TARMAC FOOTPATH TYPE 7 CONSTRUCTION
- CROSSEVER TYPE 8 CONSTRUCTION
- HOGGIN FOOTPATH TYPE 9 CONSTRUCTION
- PAVING SLABS - PRIVATE FOOTPATHS TYPE 10 CONSTRUCTION
- KERB TYPE HB2 125mm UPSTAND
- KERB TYPE BN 25mm UPSTAND
- KERB TYPE BN (FLUSH) 0-6mm UPSTAND
- KERB TYPE CS1
- EDGING TYPE EF
- TRANSITION
- STRETCHER COURSE TO BLOCK PAVING
- TIMBER EDGING
- TACTILE PAVING

CONSTRUCTION
ISSUE

T5 SITE LAYOUT UPDATED. CONSTRUCTION ISSUE	AK	SW	SW	04.05.21	
T4 SITE LAYOUT UPDATED	AK	SW	SW	22.01.21	
T3 SITE LAYOUT UPDATED	JK	AK	SW	16.12.20	
T2 SITE LAYOUT UPDATED	OC	AK	SW	06.11.20	
T1 UPDATED FOR FORMAL TENDER ISSUE	CL	AK	SW	30.09.20	
Rev	Amendments	Drm	Chk	App	Date

**ODYSSEY**

Odyssey House
Unit 3 Winchester Hill Business Park
Winchester Hill, Romsey
Southampton SO51 7UT

Telephone: 01794 537980
Fax: 01265 331134
E: info@odysseyconsult.co.uk
W: www.odysseyconsult.co.uk

Job Title LAND AT STAKERS FARM, YAPTON			
Drawing Title EXTERNAL WORKS LAYOUT 70 UNIT SITE - SHEET 2 OF 3			
Client DANDARA LIMITED (SOUTHERN)			
Scale 1:250 @ A1	Date SEP 20	Designed CL	
Drawn JK	Checked AK	Approved SW	
Job No 19-156	Drawing No YAP-150-072	Rev T5	