



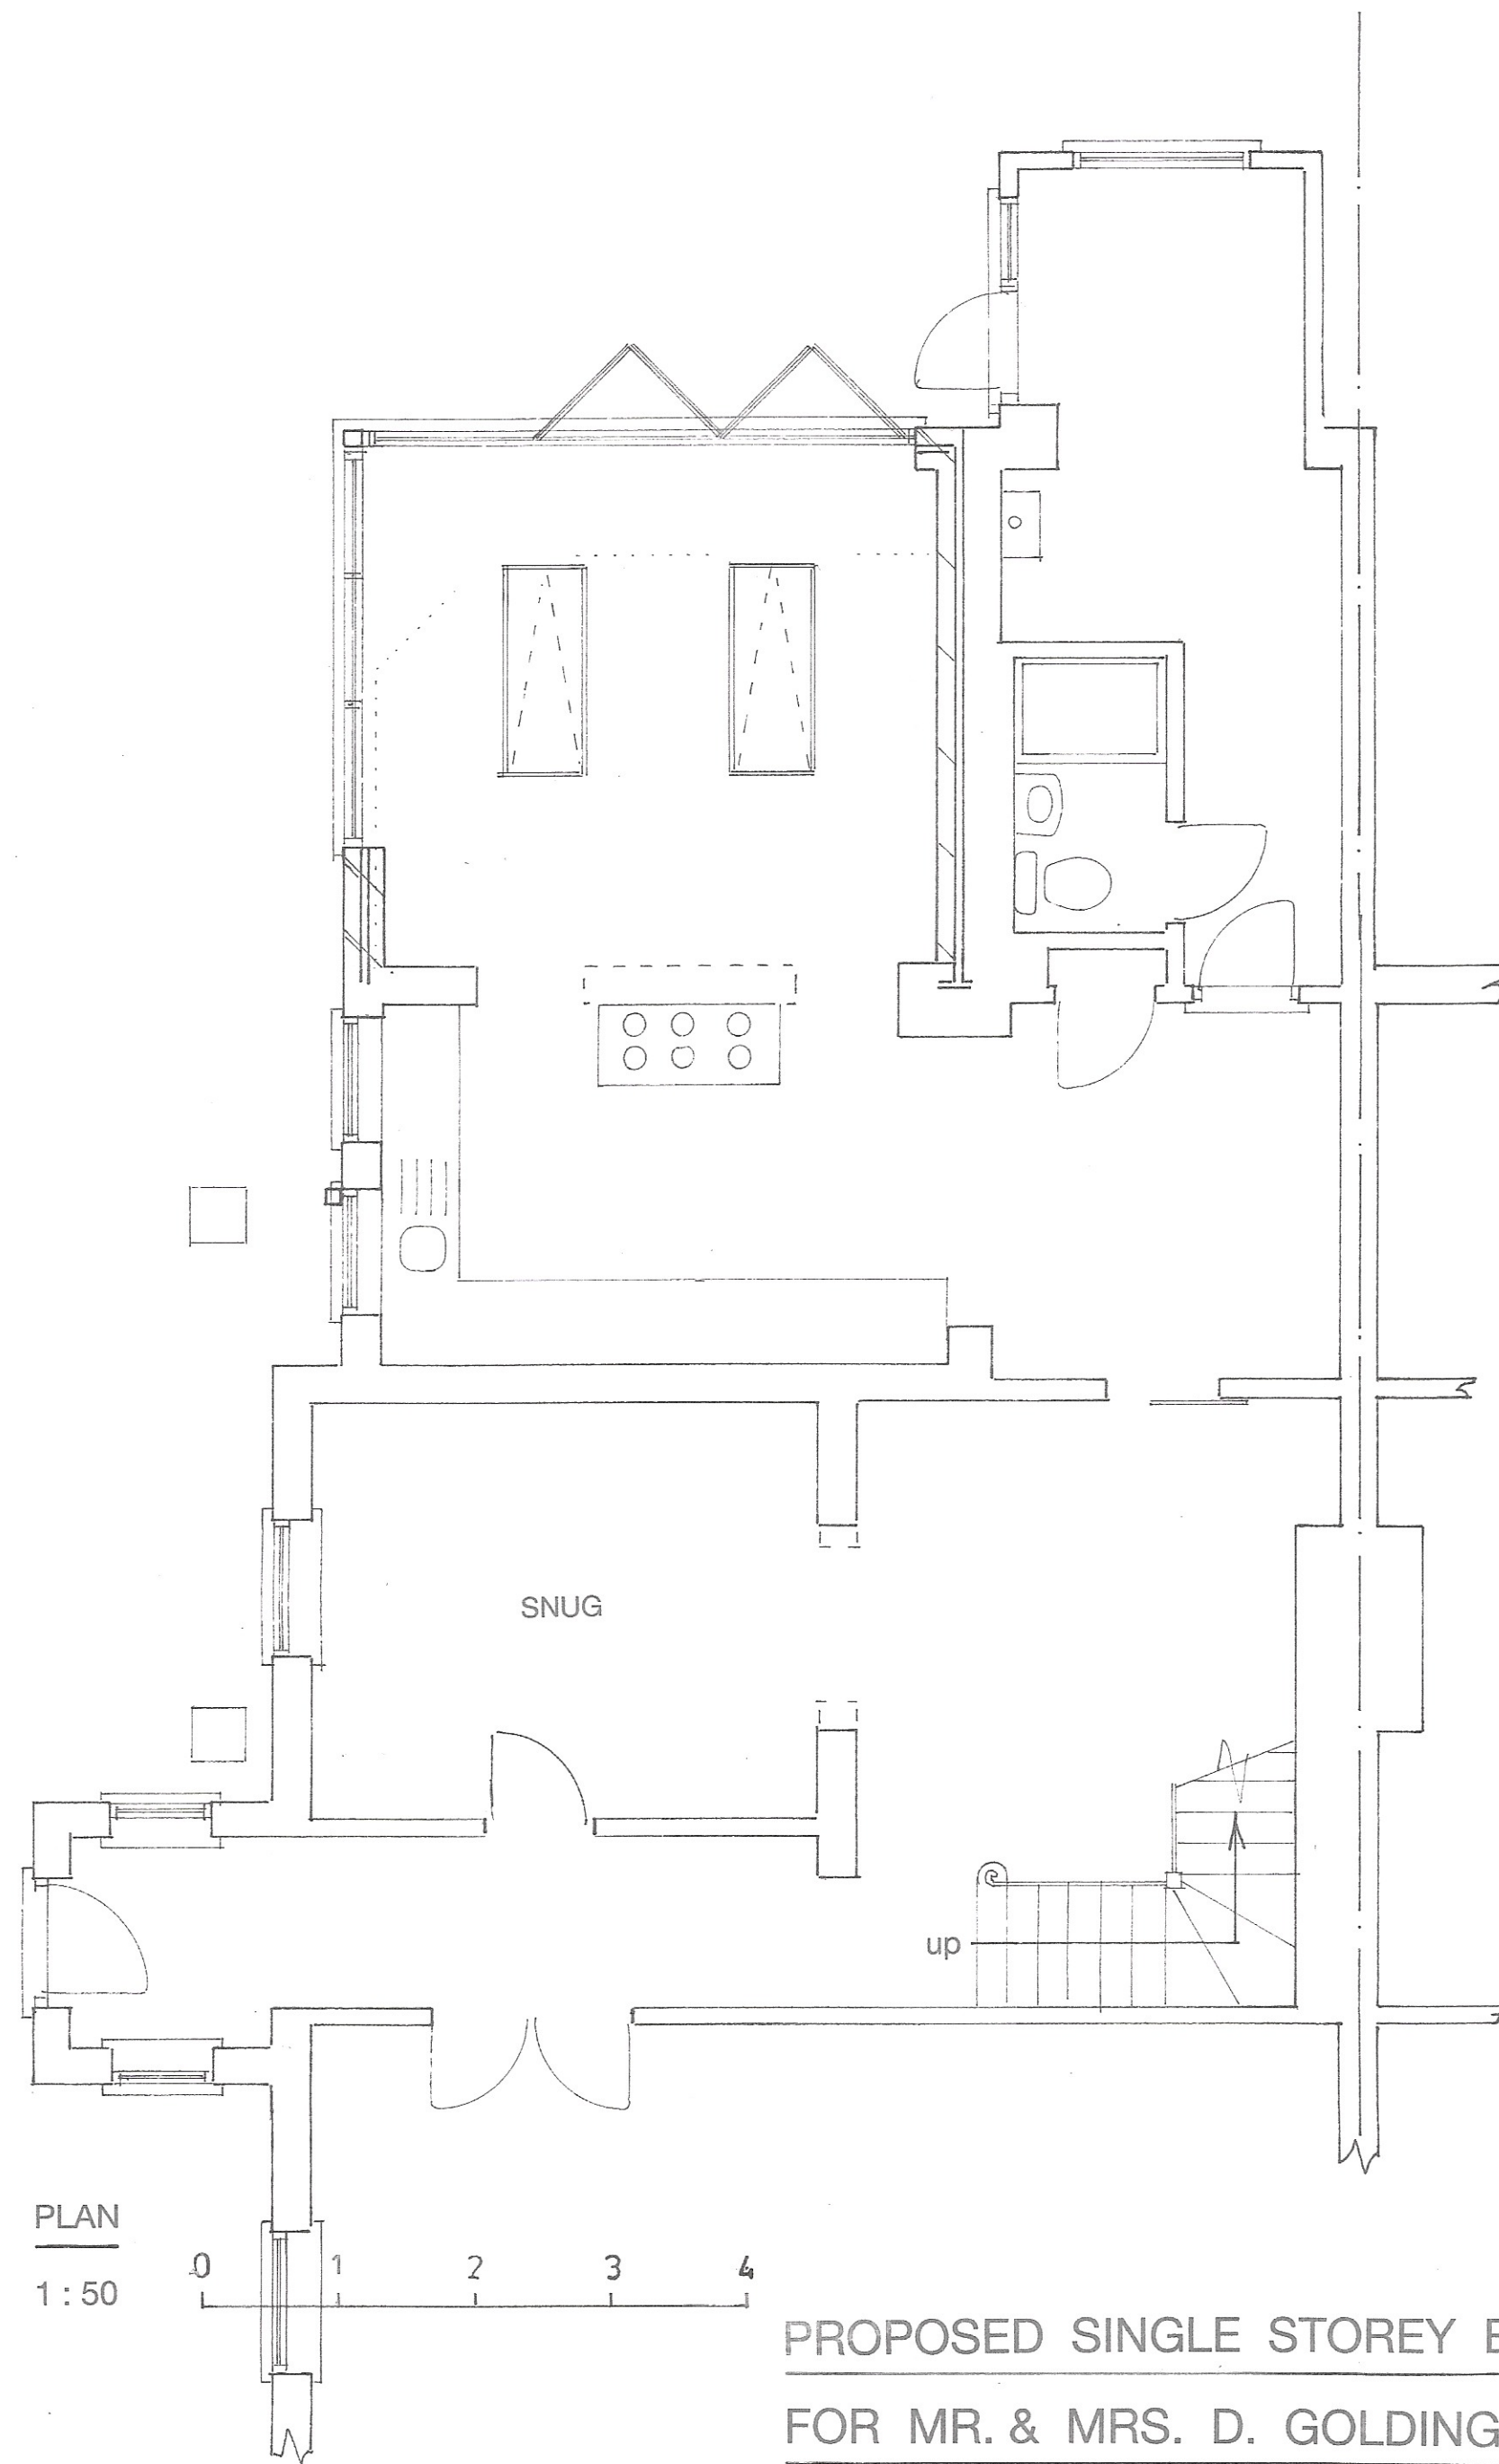


Proposed

PROPOSED SINGLE STOREY EXTENSION AT 88, BILSHAM ROAD, YAPTON
FOR MR. & MRS. D. GOLDING.

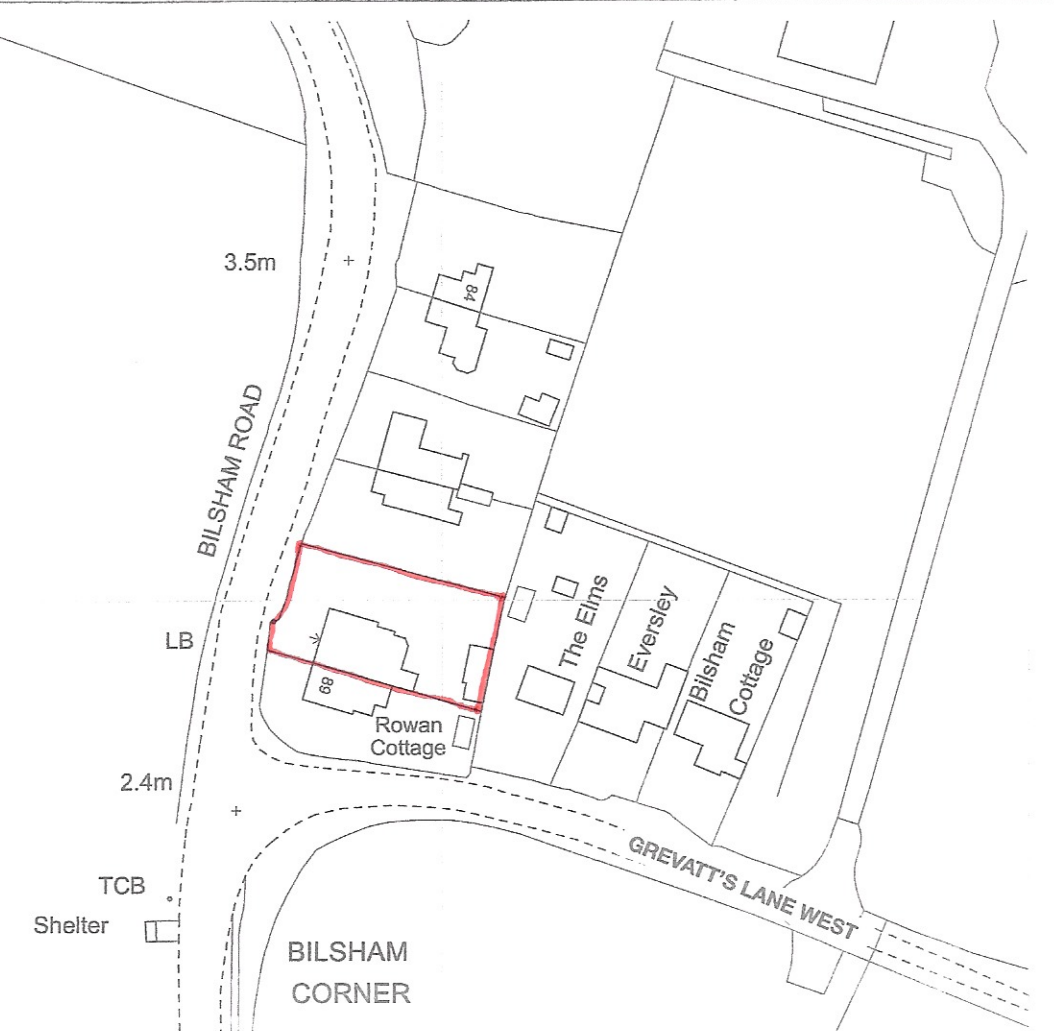

LOCATION PLAN

1:1250

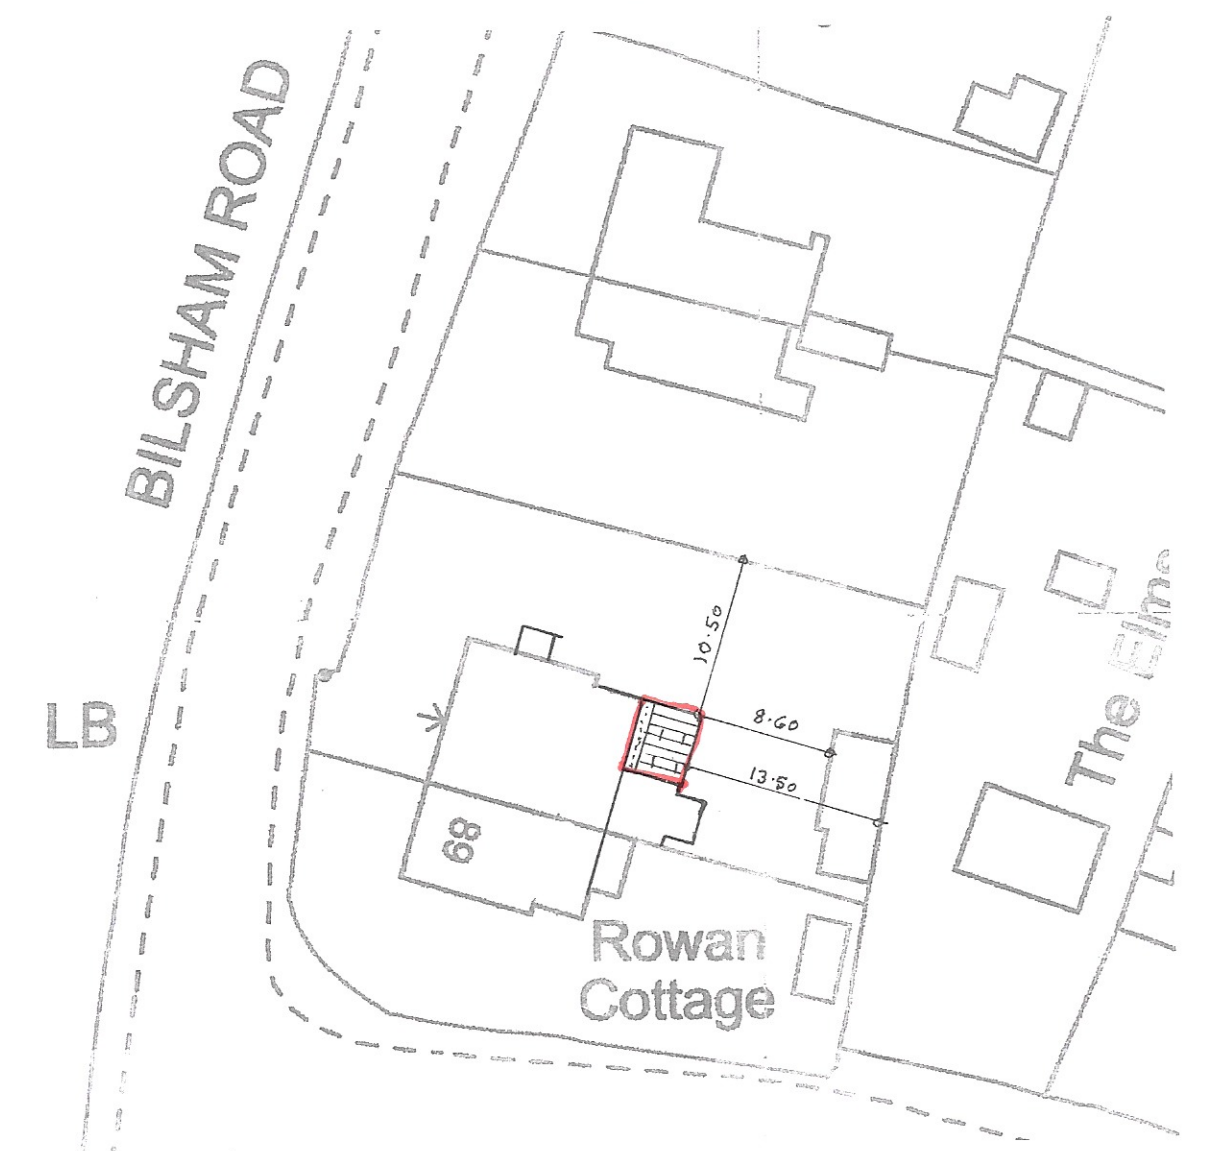

SITE PLAN

1:500

Sheet 1 a of 3

Bryan Butcher
Rainbow Cottage
Nyetimber Lane
Bognor Regis PO21 3JX
01243 266871
07973 233442
bryan.butcher@btinternet.com
www.bryanbutcher.com