


ROAD NEW CLAVE

BRICK WALLS 2m high

BURDEN ROAD YARD

EXISTING 1.8m


fence

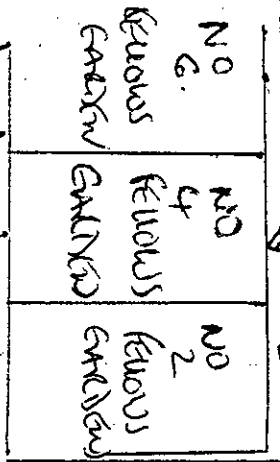

TRAMAC ACCESS TO PARKING

FELLOWS GARDENS

NEW FENCE 1.4m

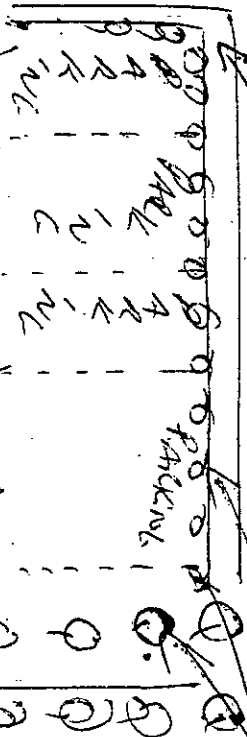

BNI 8 OHV

CHILDREN PLACE

SHRUBS & TREES