



Sections

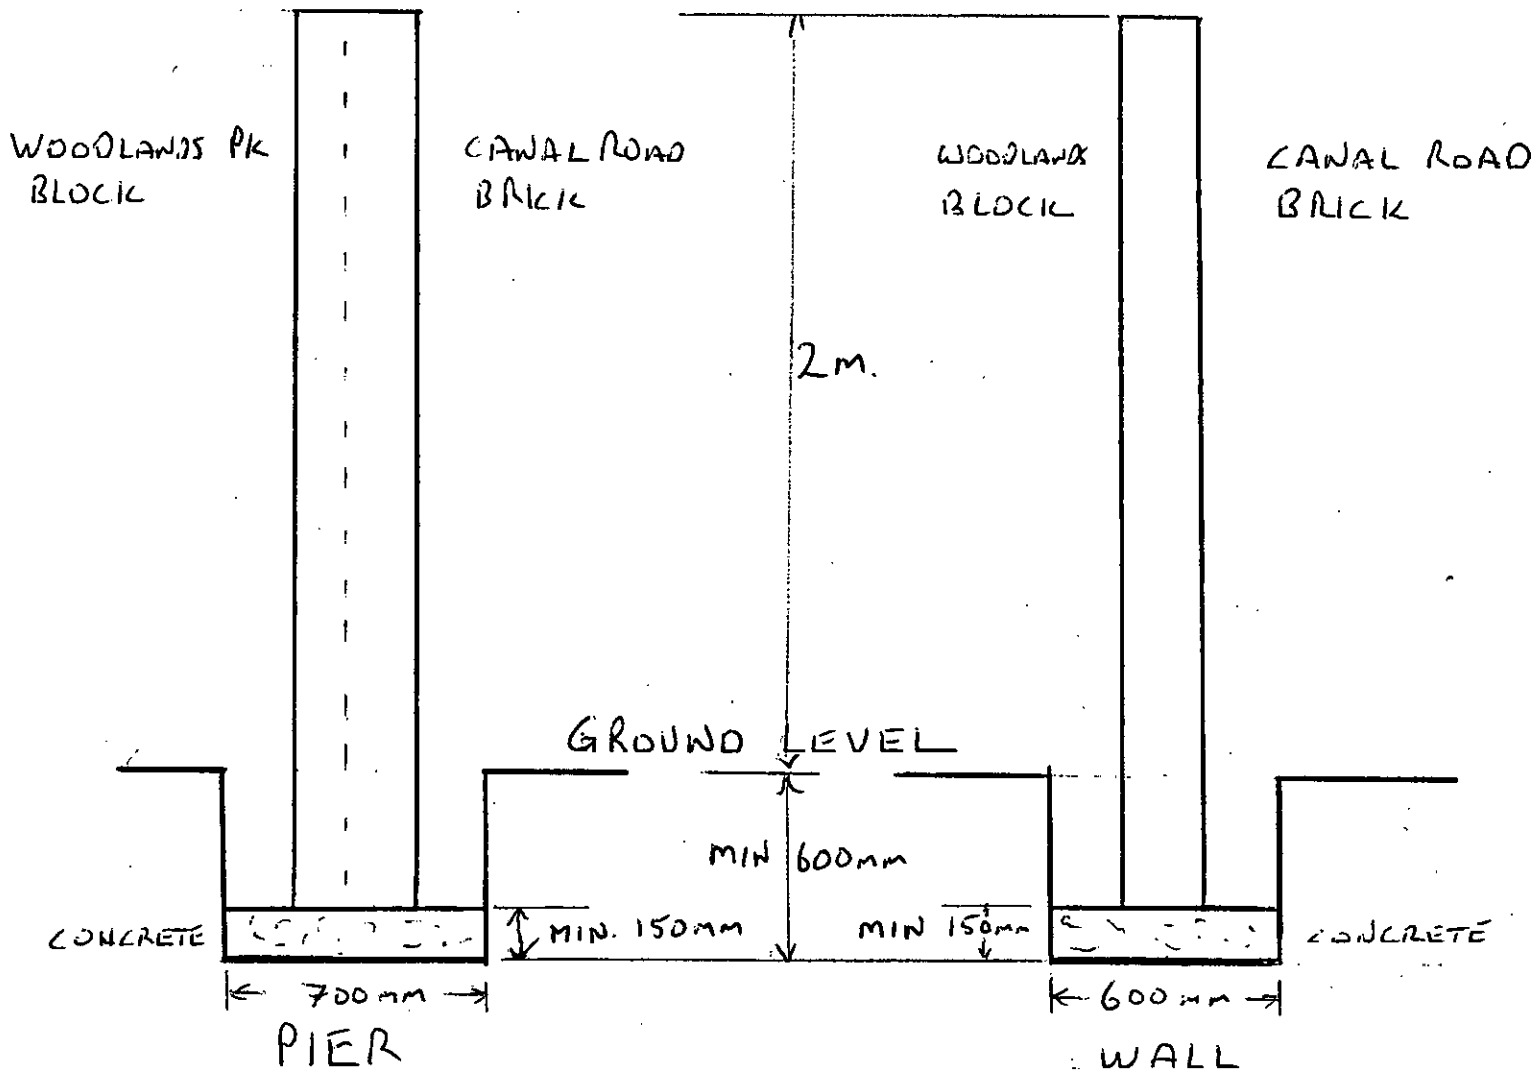

FROM ABOVE

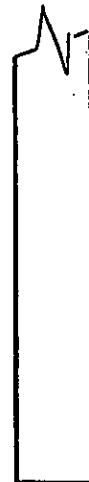

SCALE 1:20