


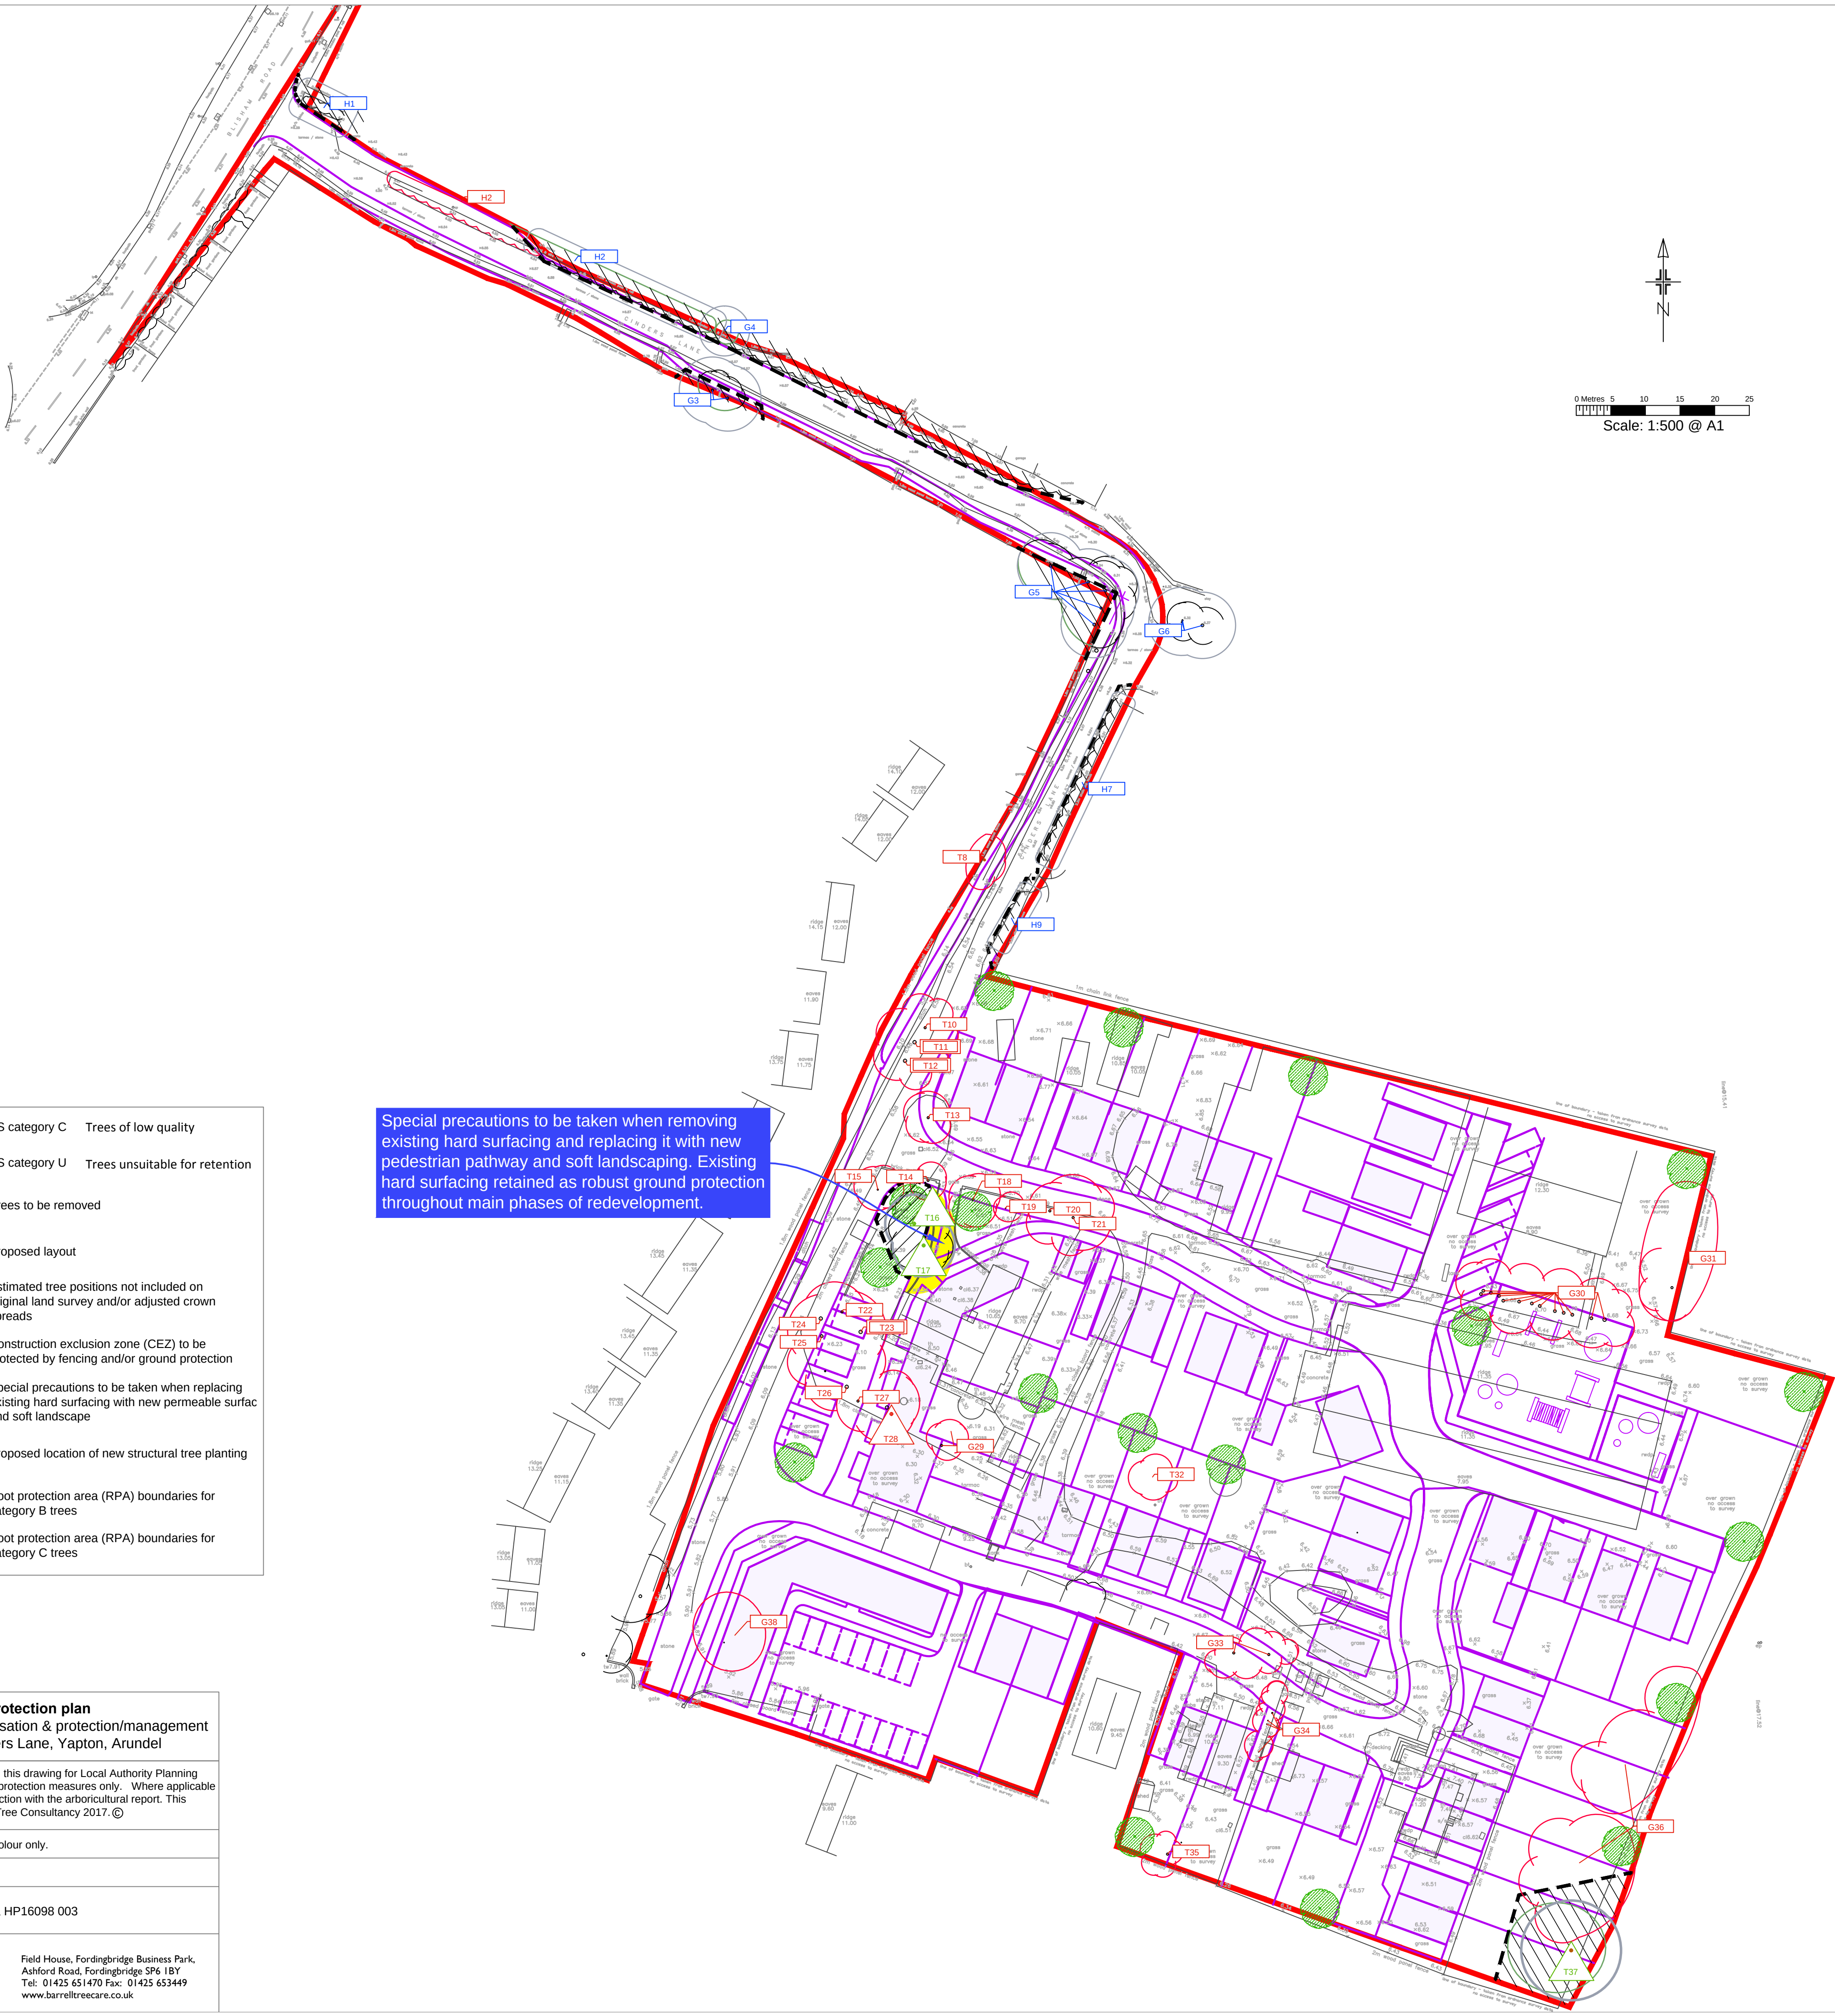

- TX BS category C Trees of low quality
- TX BS category U Trees unsuitable for retention
- TX Trees to be removed
- Proposed layout
- Estimated tree positions not included on original land survey and/or adjusted crown spreads
- Construction exclusion zone (CEZ) to be protected by fencing and/or ground protection
- Special precautions to be taken when replacing existing hard surfacing with new permeable surfac and soft landscape
- Proposed location of new structural tree planting
- Root protection area (RPA) boundaries for category B trees
- Root protection area (RPA) boundaries for category C trees

Tree protection plan

Location of trees, categorisation & protection/management proposals at Cinders Lane, Yapton, Arundel

Permission is granted to scale from this drawing for Local Authority Planning Approval purposes relating to tree protection measures only. Where applicable this drawing is to be read in conjunction with the arboricultural report. This drawing is the copyright of Barrell Tree Consultancy 2017. ©

This drawing to be reproduced in colour only.

Barrell Plan Ref: 16371-BT2

Provided Plan Refs: 4779/ 03 & HP16098 003

barrell

TREE CONSULTANCY

Field House, Fordingbridge Business Park,
Ashford Road, Fordingbridge SP6 1BY
Tel: 01425 651470 Fax: 01425 653449
www.barrelltreecare.co.uk

Tree schedule				
Tree No	Species	Category	RPA Radius	Tree Works
All retained trees & hedges				Carry out safety check and lift over site to 3-4m as necessary.
H1	Leyland cypress	C	3.0	Clip back over access
H2	Cherry laurel	C	2.4	Fell part for reconditioned access road
G3	Leyland cypress	C	4.8	Clip back over access
G4	Leyland cypress	C	3.6	Clip back over access
G5	Birch	C	4.8	Crown lift to 5m over access
G6	Thorn	C	4.8	-
H7	Hawthorn	C	1.8	Clip back over access
T8	Bay	C	4.8	Fell for access road
H9	Laurel	C	1.8	Clip back over access
T10	Cherry	C	3.6	Fell
T11	Gum	U	7.5	Fell
T12	Gum	U	7.8	Fell
T13	Cedar of Lebanon	C	3.0	Fell
T14	Leyland cypress	C	2.4	Fell
T15	Beech	C	4.2	Fell
T16	Atlantic cedar	B	4.2	-
T17	Atlantic cedar	B	4.5	-
T18	Purple plum	C	4.2	Fell
T19	Monkey puzzle	C	1.8	Fell
T20	Purple plum	C	2.4	Fell
T21	Cherry	C	4.8	Fell
T22	Norway maple	C	2.4	Fell
T23	Weeping willow	U	7.8	Fell
T24	Monterey cypress	C	7.5	Fell
T25	Monterey cypress	C	6.9	Fell
T26	Arizona cypress	C	7.2	Fell
T27	Norway maple	C	2.4	Fell
T28	Monterey cypress	B	8.4	Fell
G29	Laurel, cypress	C	2.4	Fell
G30	Leyland cypress	C	5.4	Fell
G31	Leyland cypress	C	3.6	Fell
T32	Goat willow	C	3.6	Fell
G33	Birch	C	4.2	Fell
G34	Bay, thorn	C	2.4	Fell
T35	Cypress	C	4.8	Fell
G36	Thorn, ash, goat willow	C	4.2	Fell
T37	Ash	B	7.2	-
G38	Goat willow	C	3.6	Fell

ARUN DISTRICT COUNCIL 15912012