
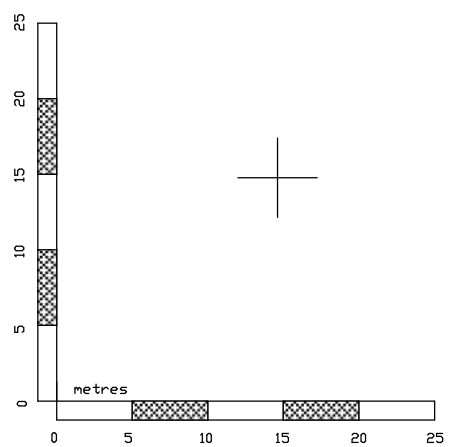


- KEY:
- bt British Telecom
 - cb Control Box
 - cl Cover Level
 - ctv Cable Television
 - dk Drop Kerb
 - el Electric
 - ep Electricity Pole
 - fh Fire Hydrant
 - gl Gully
 - gsv Gas Stop Valve
 - ht Height
 - ic Inspection Cover
 - il Invert Level
 - lp Lamp Post
 - mk Marker
 - o/h Overhead
 - pb Post Box
 - pkg Pylon Crossing
 - np Name Plate
 - rs Road Sign
 - sv Stop Valve
 - tb Telephone Box
 - tl Traffic Light
 - tt Top of Tree
 - th Threshold
 - tw Top of Wall
 - utl Unable to Lift
 - vp Vent Pipe
 - wm Water Meter
 - wsv Water Stop Valve

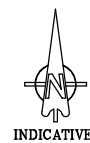

NOTES:
LEVELS RELATE TO D.S.DATUM
TREE SPECIES SHOULD BE VERIFIED WHERE OF
CRITICAL IMPORTANCE
THE ARCHITECT SHOULD SATISFY HIMSELF THAT ALL TREES
LIKELY TO AFFECT HIS DESIGN HAVE BEEN SHOWN

P STUBBINGTON LAND SURVEYS LTD

THE MEAD
DURLEY BROOK ROAD
DURLEY
SOUTHAMPTON
HAMPSHIRE
SO32 2AR
TEL : 023 8060 1876
MOBILE : -
07973 348165
EMAIL : -
PAUL@PSTLANDSURVEYS.COM

CLIENT: - BUILDING POTENTIAL
CONTRACT: - CINDERS LANE
YAPTON
TITLE: - EXISTING SURVEY
SCALE: - 1: 500 @A1
DRAWING NO. 4779/ 03
DATE: - NOVEMBER 2016
SURVEYOR: - PS