




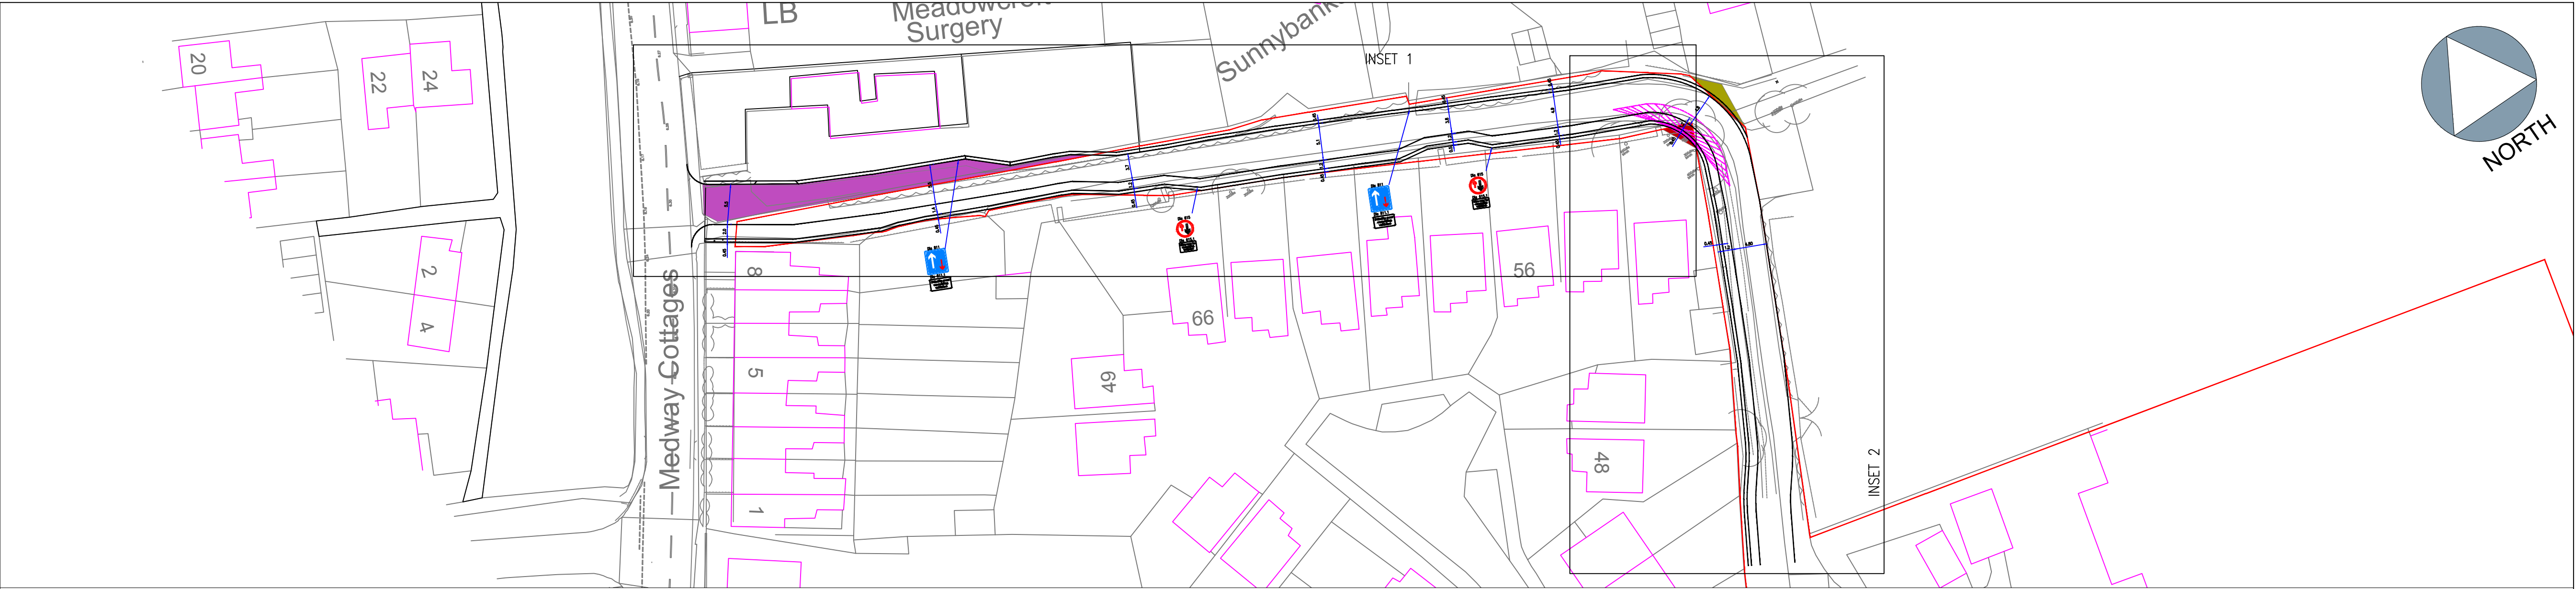

GENERAL ARRANGEMENT – SITE ACCESS ROAD (SCALE 1:500)

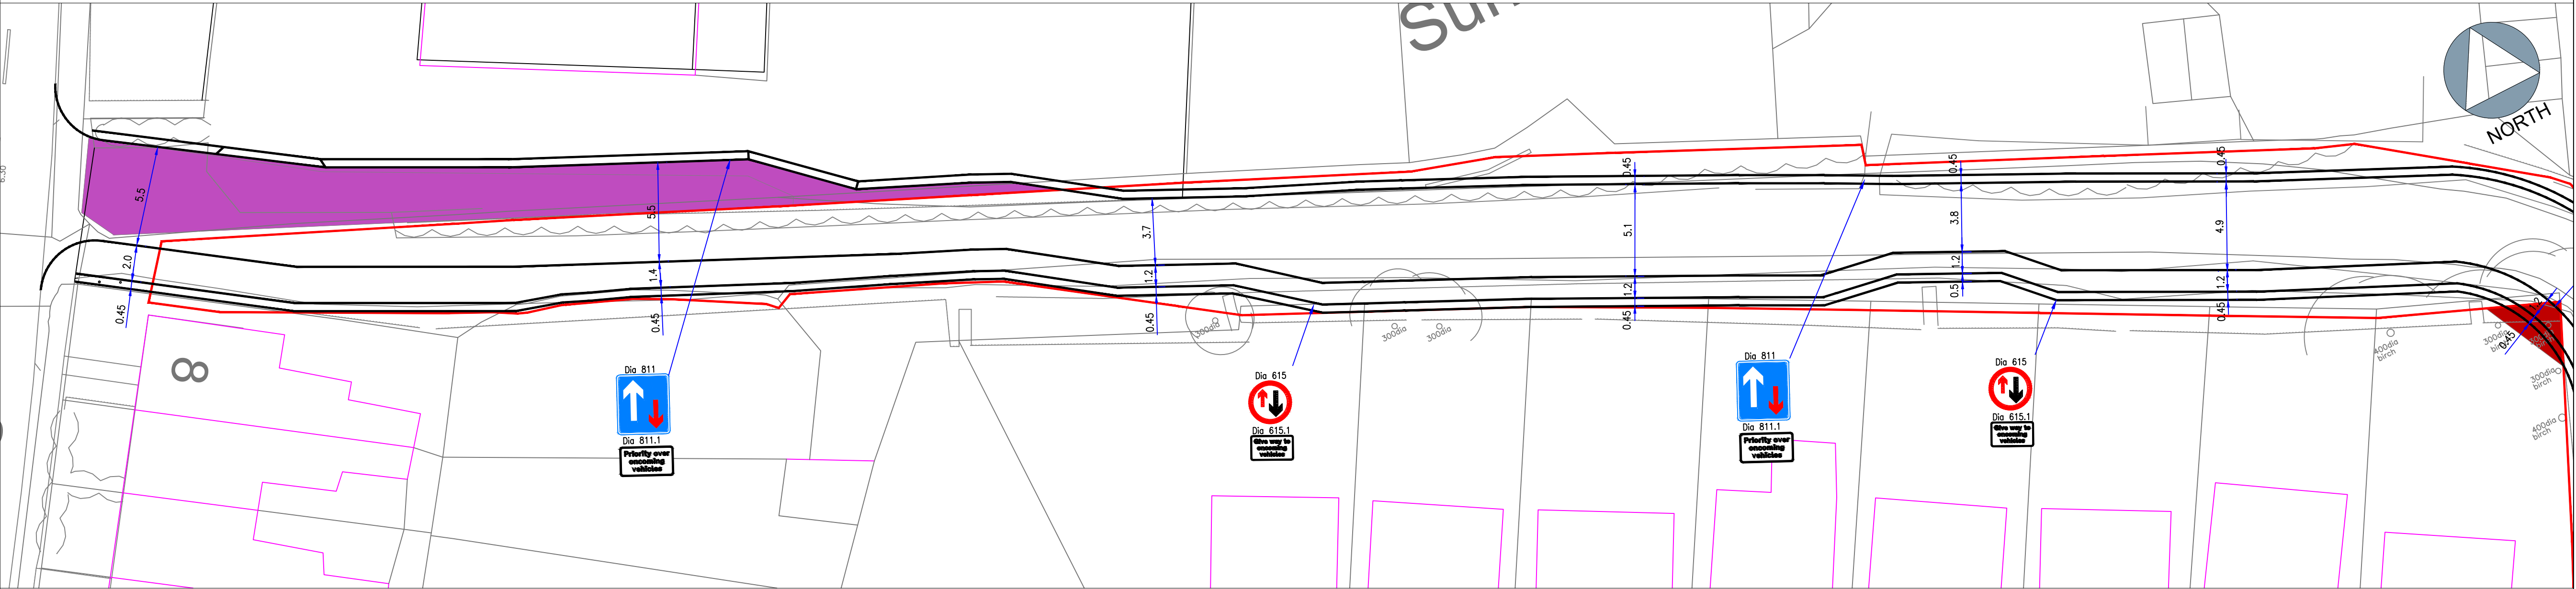

INSET 1 – WESTERN END OF CINDER'S LANE (SCALE 1:200)

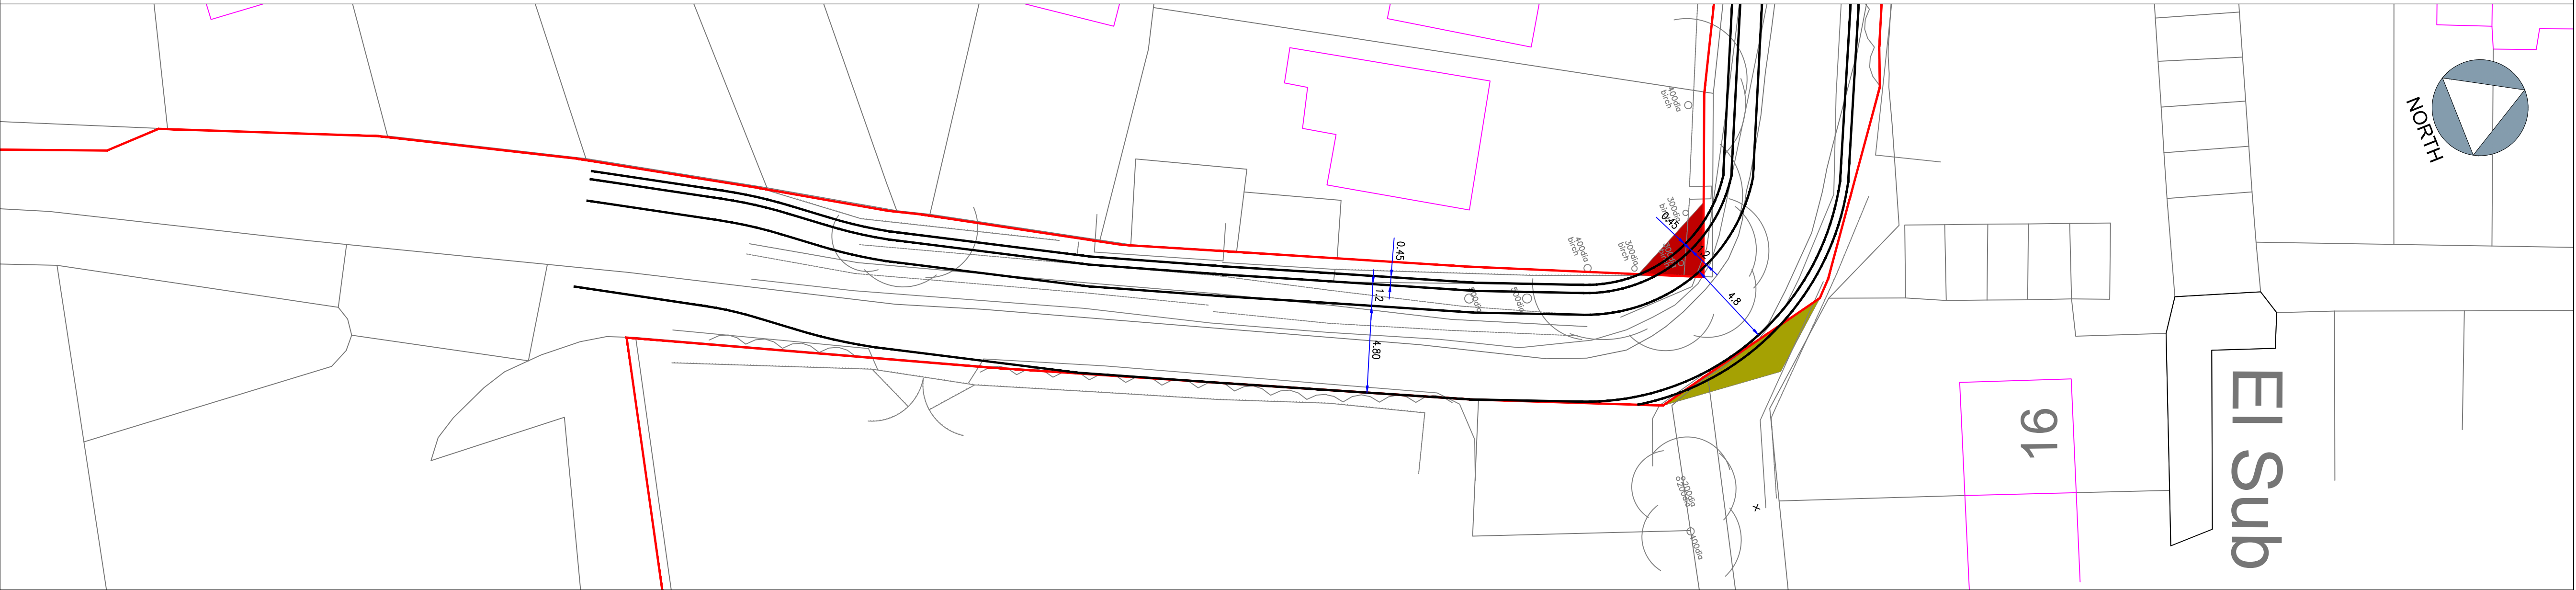

INSET 2 – EASTERN END OF CINDER'S LANE (SCALE 1:200)

The drawings, information and data recorded in this document ("the information") is the property of Paul Basham Associates. This document and the information are solely for the use of the authorized recipient and this document may not be used, copied or reproduced in whole or part for any purposes other than which it was supplied by Paul Basham Associates. Paul Basham Associates makes no representation, undertakes no duty and accepts no responsibilities to any third party who may use or rely upon this document or the information.

GENERAL NOTES

1. THIS DRAWING IS INTENDED TO BE VIEWED IN COMBINATION WITH ALL RELEVANT ARCHITECTS, ENGINEERS, SERVICES AND SPECIALIST DRAWINGS AND SPECIFICATION.
2. ANY VARIATIONS OR DISCREPANCIES BETWEEN THESE DRAWINGS IN TERMS OF DIMENSIONS OR DETAILS SHOULD BE DRAWN TO THE ATTENTION OF THE ARCHITECT AND/OR THE ENGINEER FOR CLARIFICATION.
3. PAUL BASHAM ASSOCIATES ACCEPTS NO RESPONSIBILITY FOR THE ACCURACY OF BACKGROUND INFORMATION PRODUCED BY THIRD PARTIES – THIS MUST BE TREATED AS INDICATIVE ONLY.
4. ALL DIMENSIONS AND LEVELS ARE IN METRES. DO NOT SCALE THIS DRAWING, PRINT, PLOT OR DISK.
5. THIS DRAWING SHOULD ONLY BE USED FOR CONSTRUCTION IF THE PROJECT PHASE IN THE TITLE FRAME BELOW IS SHOWN AS "CONSTRUCTION". PAUL BASHAM ASSOCIATES TAKE NO RESPONSIBILITY FOR CONSTRUCTION WORKS UNDERTAKEN TO DRAWINGS WHICH ARE NOT MARKED UNDER THIS PHASE.

KEY

	OPTION AGREEMENT
	OPTION
	UNREGISTERED LAND

B	UPDATED ALIGNMENT BY SUNNYBANKS	29.05.18	JB	EK
A	UPDATED ALIGNMENT BY CAR PARK	25.05.18	JB	EK
-	-	-	-	-
Rev	Description	Date	By	Chkd



Paul Basham Associates Ltd
Lancaster Court, 8 Barnes Wallis Road, Fareham, PO15 5TU
01489 668134
info@paulbashamassociates.com www.paulbashamassociates.com

Client			
CRAYFERN HOMES			
Project Name CINDERS NURSERY, YAPTON			
Title SITE ACCESS ROAD GENERAL ARRANGEMENT			
Project Phase PRELIMINARY			
Checked By EK	Checked Date 11.05.18	Drawn By JB	Drawn Date 11.05.18
Client Drawing No. -	Scale AS SHOWN	(AT A1 SIZE)	
PBA Drawing No. 125.0003.001	Revision B		