


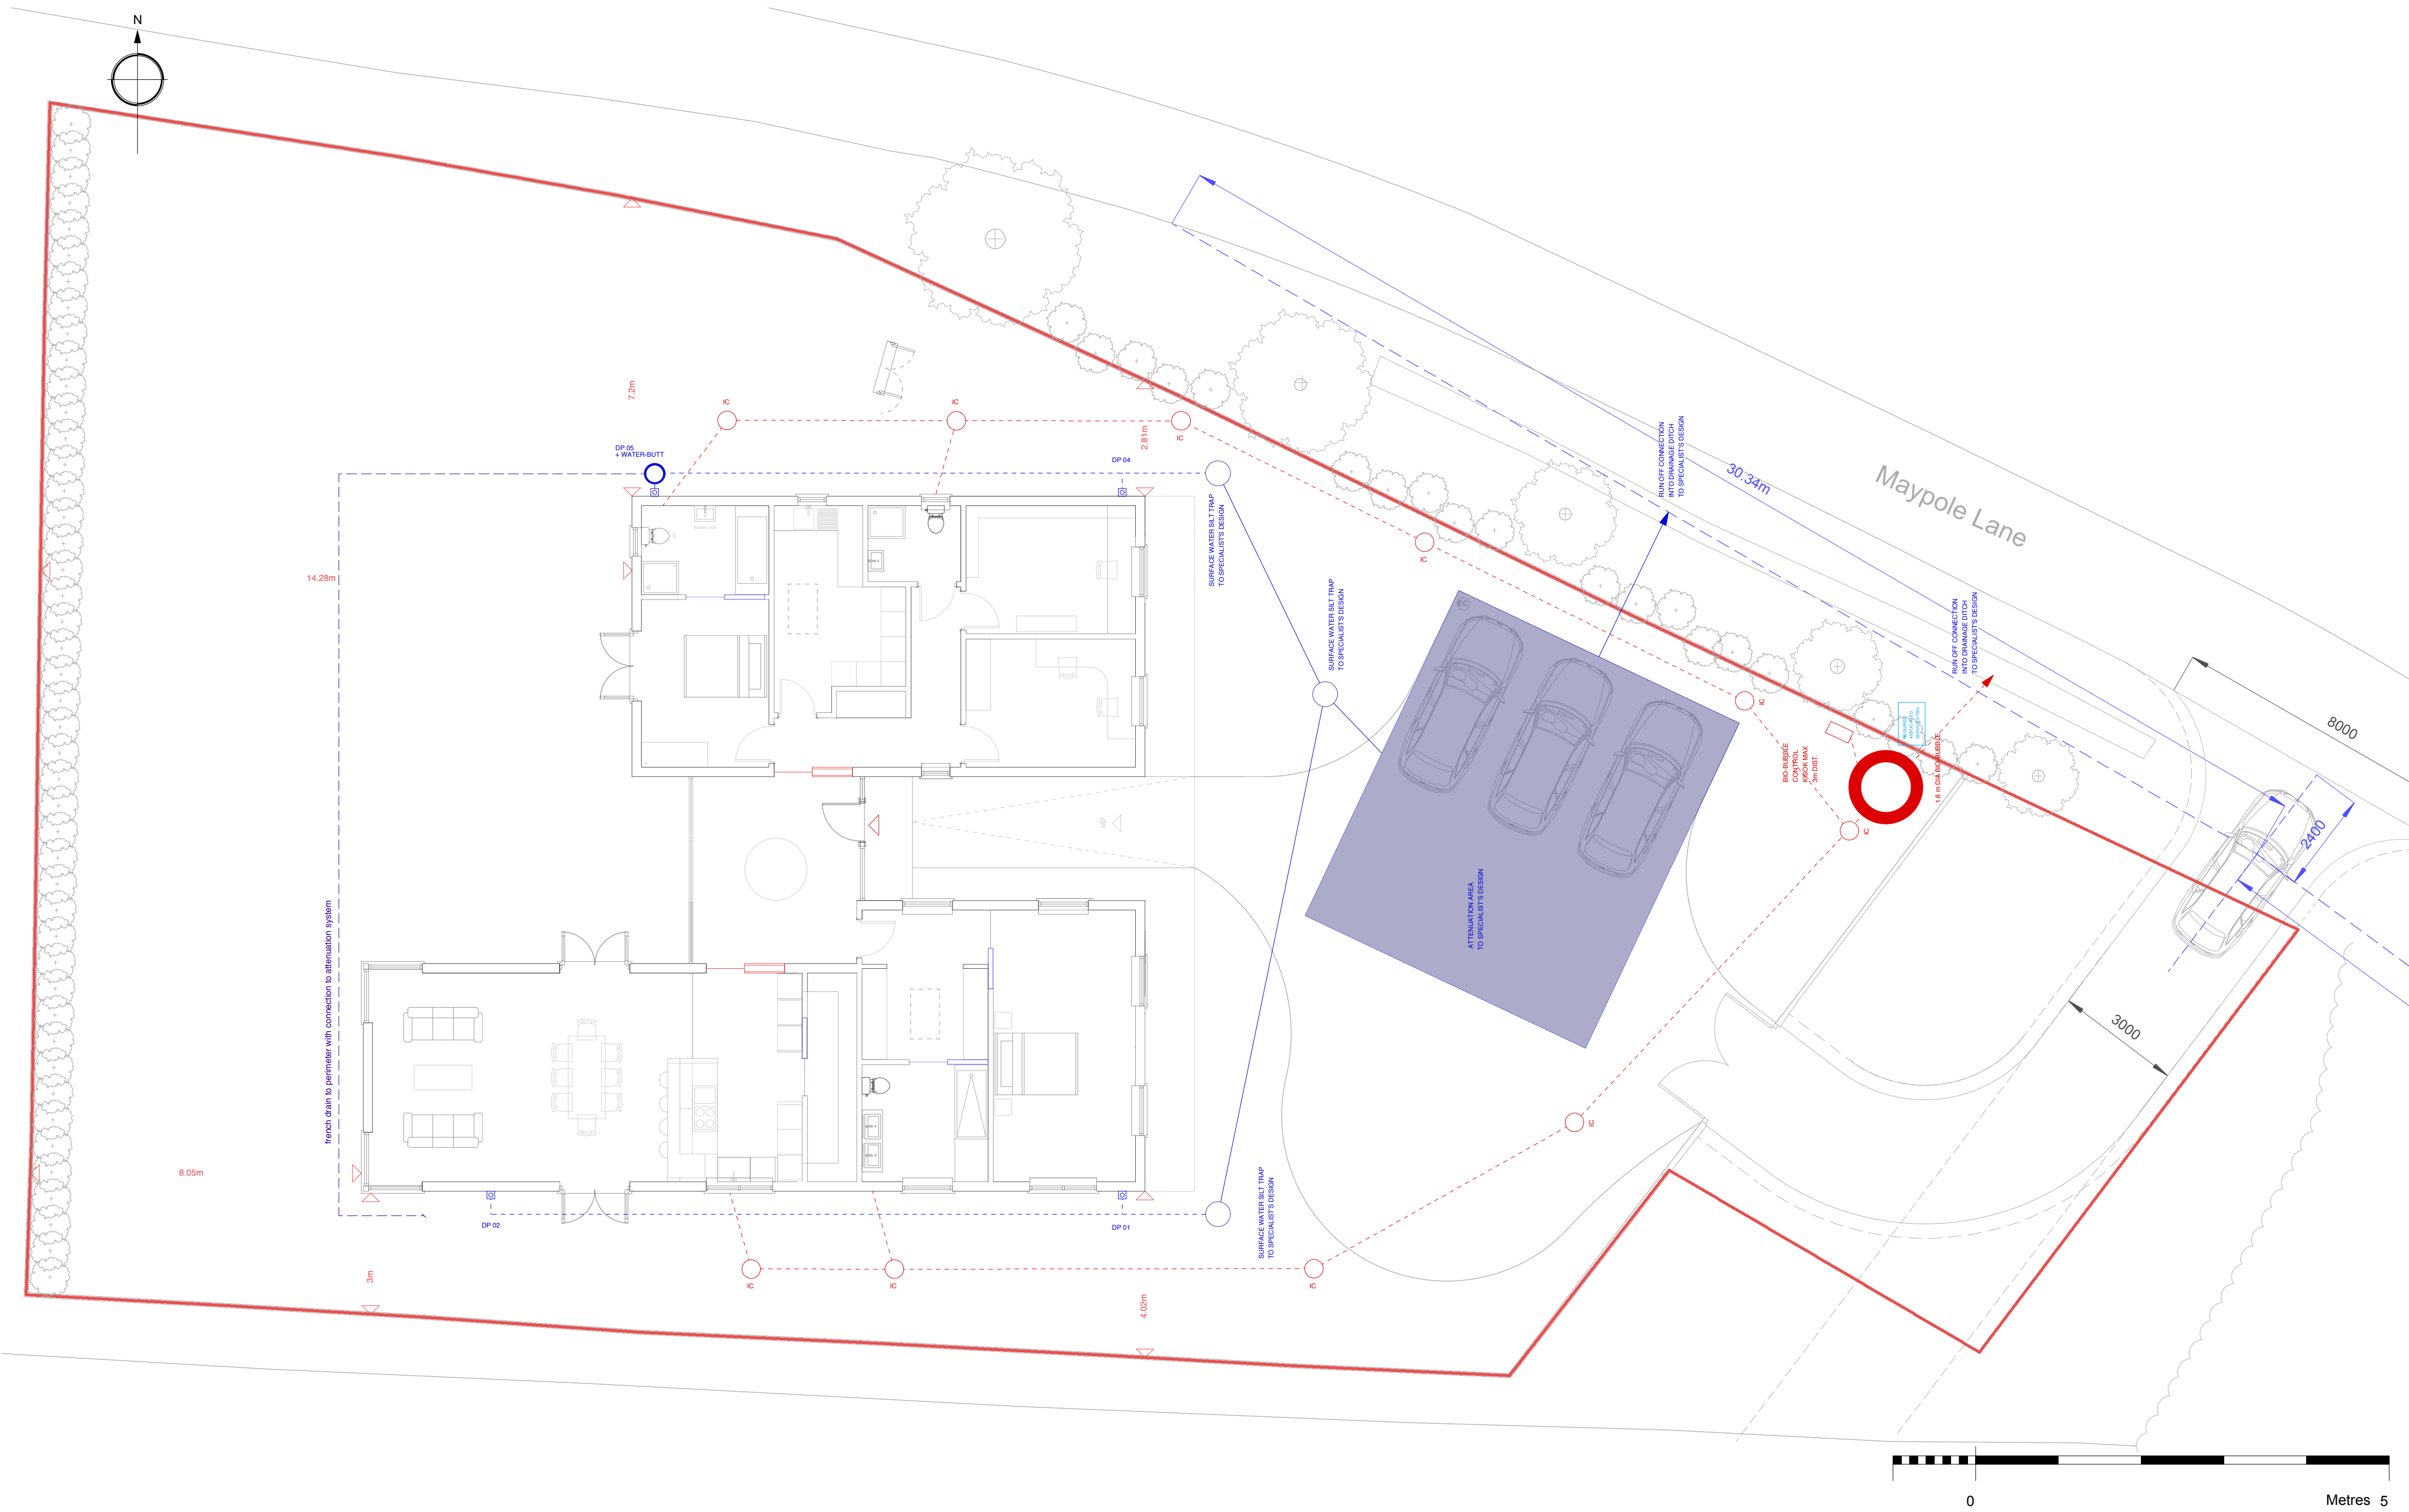

BRID CARR ARCHITECTURE

Project:
Land Adjacent to Lake Barn, Maypole Lane, Yapton, Arundel, West
Sussex BN19 0DR
Drawing Title: DRAINAGE
Drawing Status:

Rev.	Amendments	By	Chkd	Date
1	Following client comments	BC		07.01/2020

Notes:
1. All dimensions and levels must be verified on site prior to construction.
2. Do not scale from this drawing.
3. All discrepancies to be reported to the architect before carrying out work.
4. Read with other contract documents.
5. If in doubt ask.
6. This drawing is copyright.

Scale:	Drawn By:	Date:
1:50 @ A2 BC		20/12/'19
Project:	Drawing No.	Revision
MAY01	110/ 09	-