


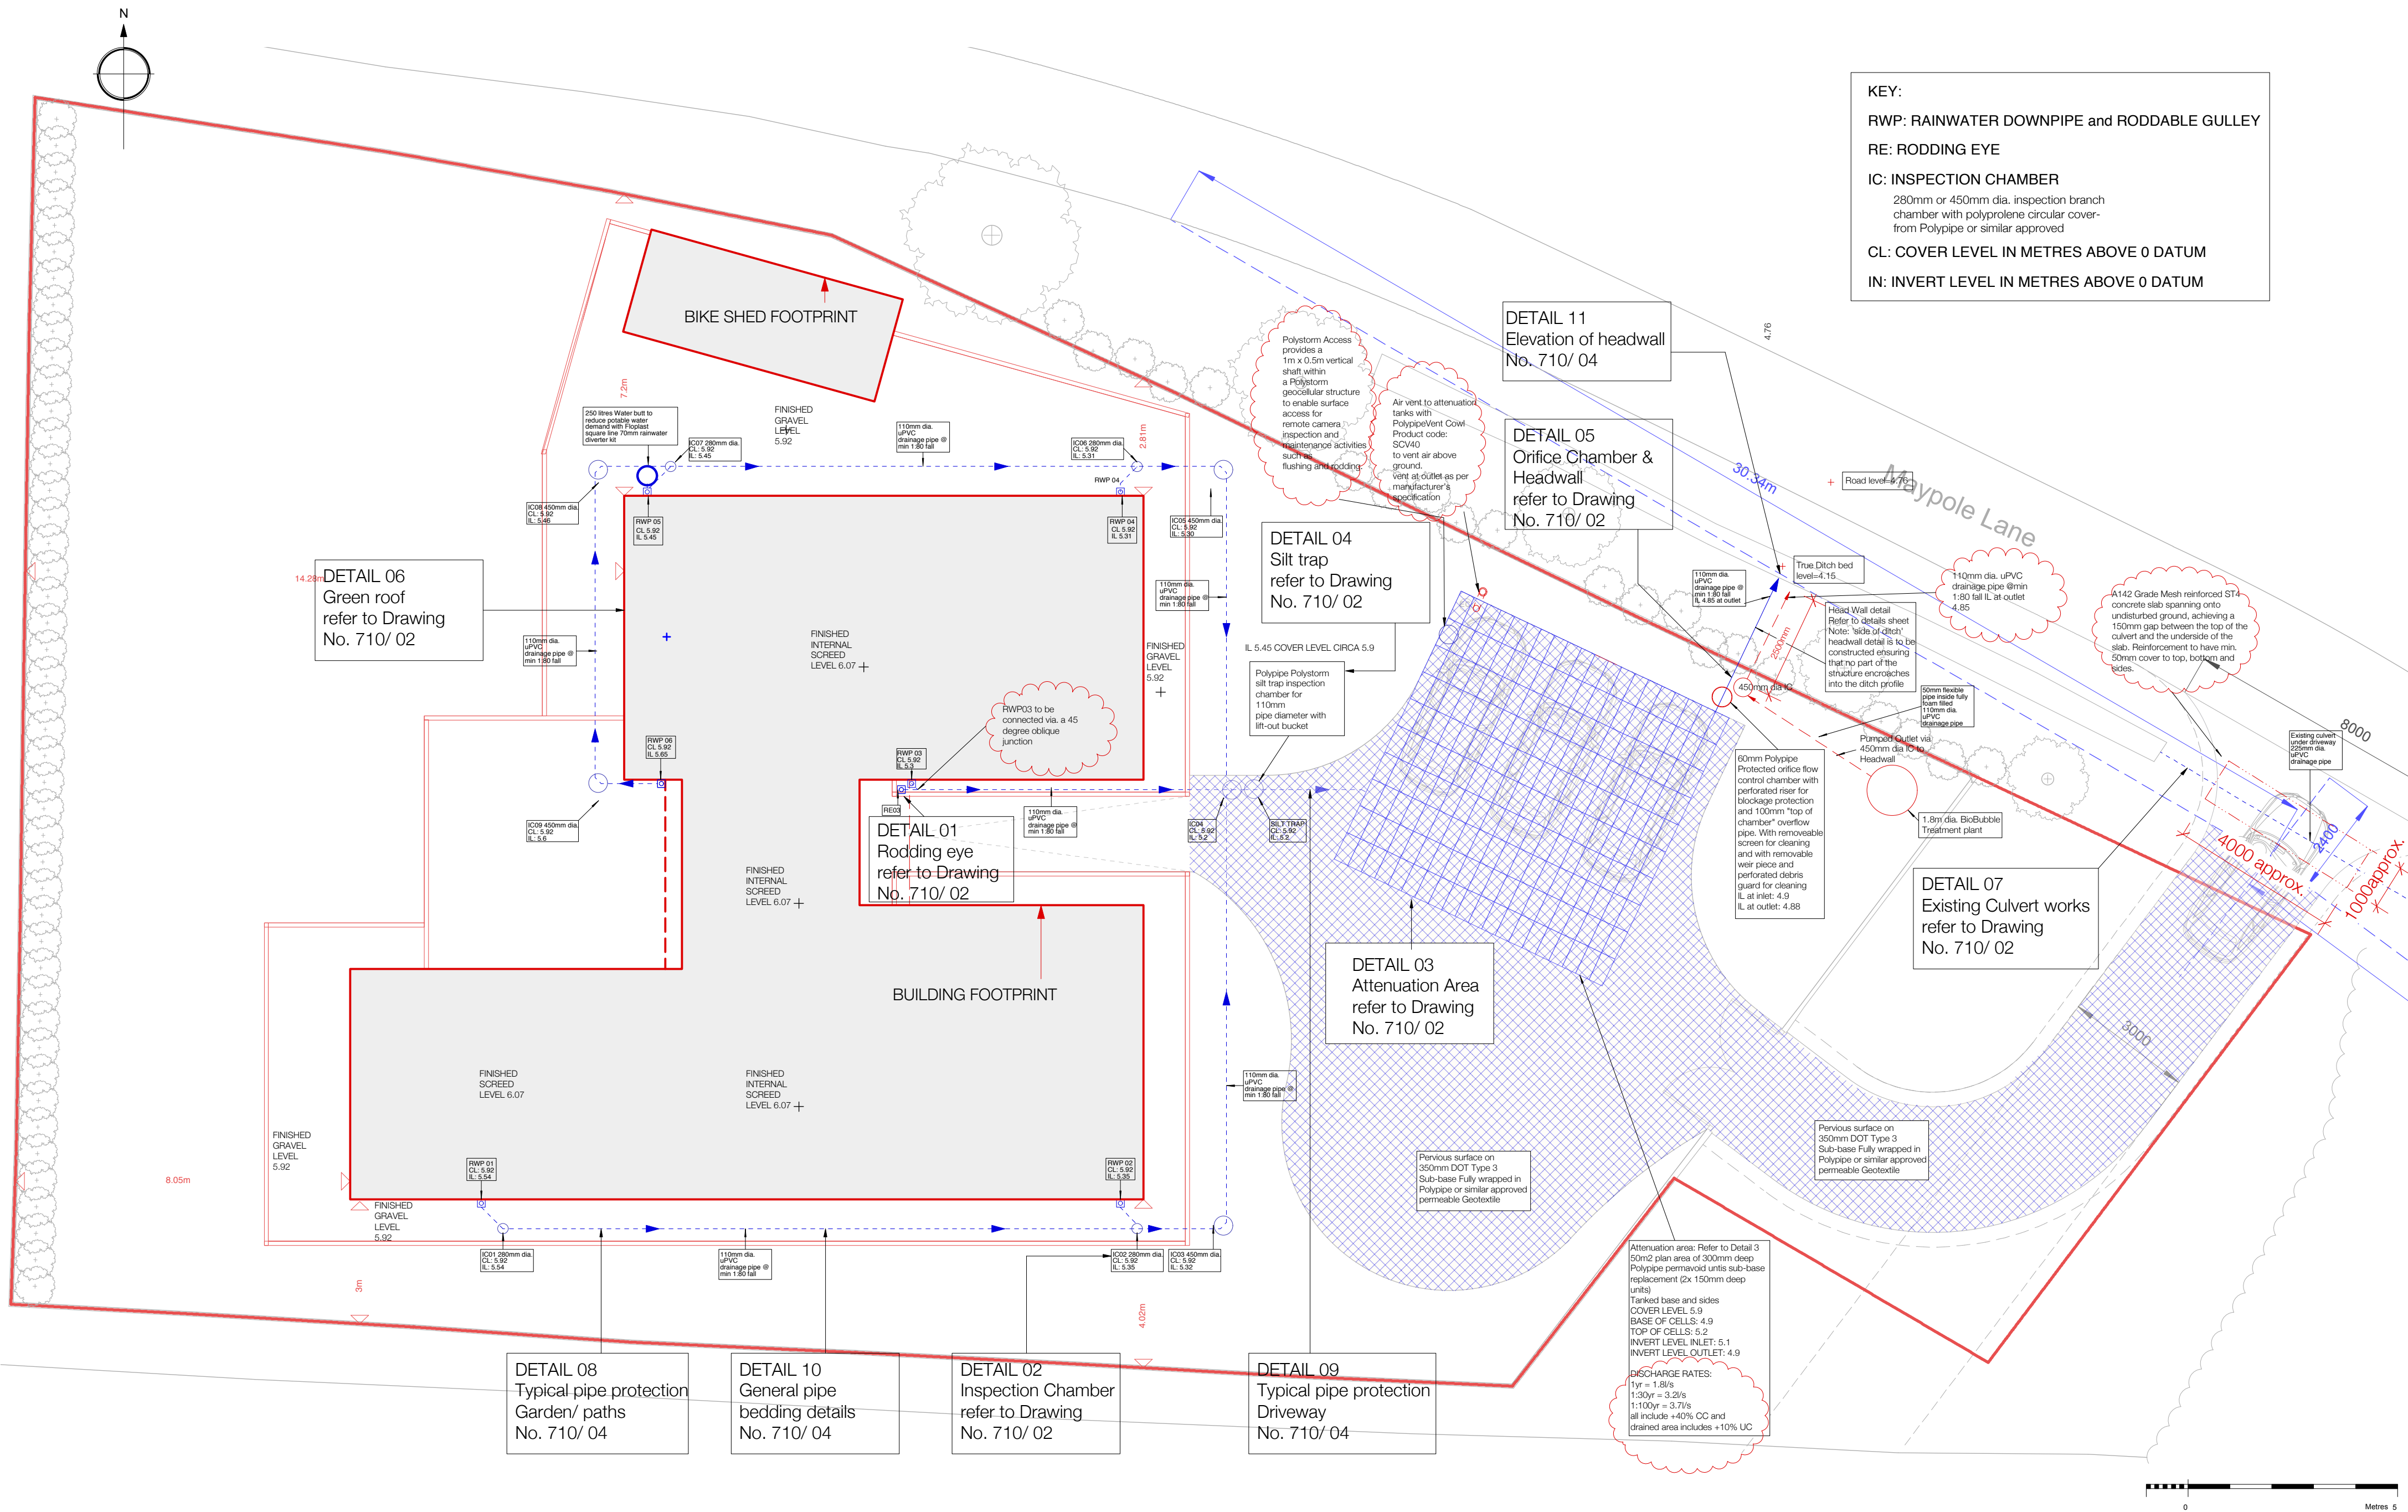

BRID CARR ARCHITECTURE

Project:
Land Adjacent to Lake Barn, Maypole Lane, Yapton, Arundel,
West Sussex BN19 0DR
Drawing Title:
DRAINAGE
RAINWATER
Drawing Status:
DISCHARGE OF CONDITIONS
APPLICATION

Rev.	Amendments	By	Chkd	Date
A	Updates following request from Paul Cann	BC	RS	15 May 2020

Notes:
1. All dimensions and levels must be verified on site prior to construction.
2. Do not scale from this drawing.
3. All discrepancies to be reported to the architect before carrying out work.
4. Read with other contract documents.
5. If in doubt ask.
6. This drawing is copyright.

Scale:	Drawn By:	Date:
1:100 @ A2 BC		30/04/'20
Project:	Drawing No.	Revision
MAY01	710/01	-